TERRAIN	AGRICULTURE			
VEGETATION	CULTIVATED CROPS	PASTURE IMPROVED	CULTIVATED CROPS	
OWNERSHIP	250+00 LAVERN J. KERBAUGH AND ARDELLA KERBAUGH 221+08	LAVERNE J. KERBAUGH 181+55	LAVERNE J. KERBAUGH 128+75	FARGO NAT'L BANK AND TRUST CO. 125+00
R.O.W. No.	W-7	W-6A	W-6B	W-5
RODDAGE	175.3	239.6	320	22.7
ROW WIDTH	75'	75'	75'	75'

- Ex ELECTRICAL CROSSING
- Ux UNIMPROVED ROAD CROSSING (SEE STD-C031))
- Gx GRAVEL ROAD CROSSING (SEE STD-C030)
- Ax IMPROVED (ASPHALT) ROAD CROSSING (SEE STD-C032)
- Hx HIGHWAY CROSSING (SEE STD-032)
- Rx RAILROAD CROSSING (SEE DWG 2424A204)
- Px PIPELINE CROSSING
- Cx CABLE CROSSING
- Wx WATER CROSSING
- 05 AERIAL MARKER
- BV BLOCK VALVE
- CP1 CP TEST LEAD (FOREIGN) (SEE DWG 2424-M-001)
- CP2 CP TEST LEAD (SEE DWG 2424-M-001)
- 48 HOTBEND

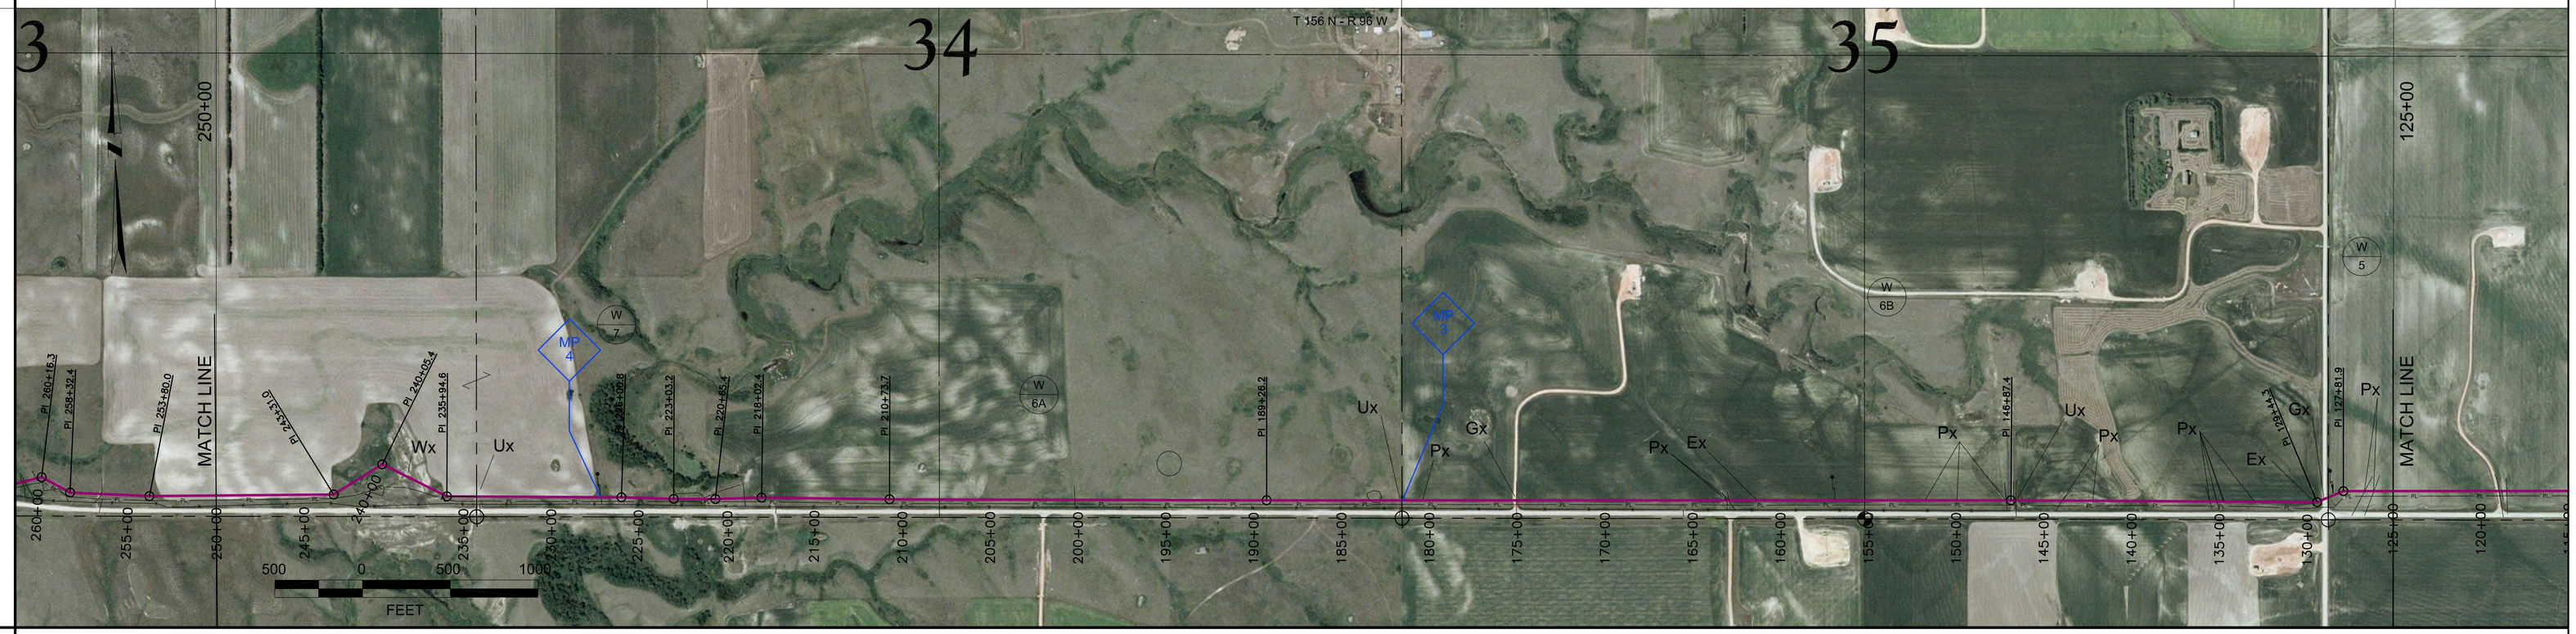

PROFILE

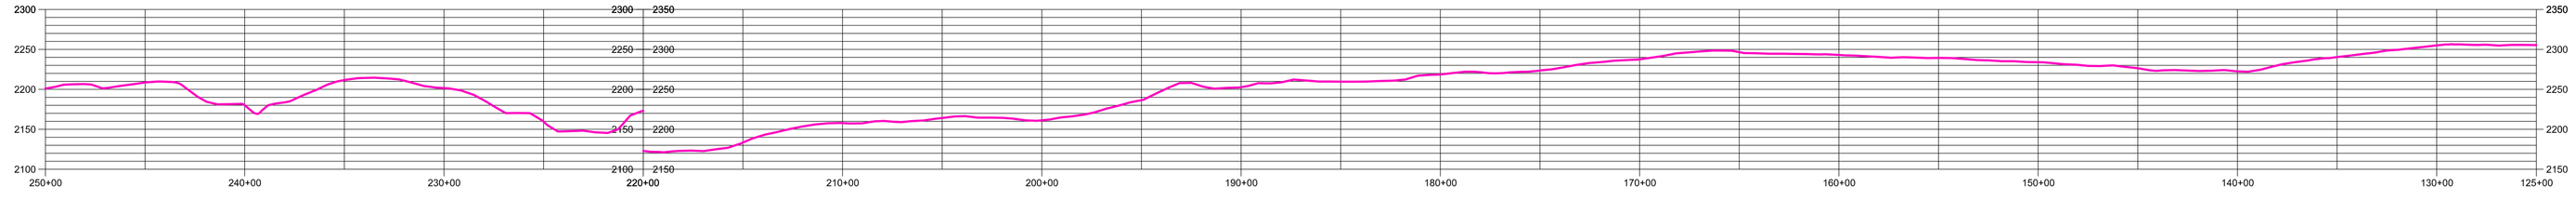

| | | | |