The occupied structures shown were derived from a desktop review of available aerial mapping. These areas will be field verified to determine whether or not they are indeed occupied.

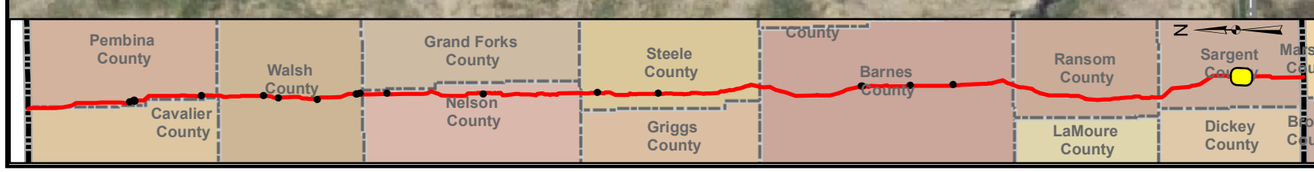

NO.	REVISION	DATE	APPR.
1	MODIFIED NUMBER OF OCCUPIED STRUCTURES (CL 04_07_2007)	05.08.07	RG
0	ADDED OCCUPIED STRUCTURES (CL 04_07_2007)	05.03.07	RG

PREPARED BY:
TROW ENGINEERING CONSULTANTS INC.
1300 Metropolitan Boulevard, Suite 200
Tallahassee, Florida , USA 32308
Phone: 1-850-385-5441
Fax: 1-850-385-5523
Trow

SCALE	DATE	DRAWN	CHECKED	APPROVED	PROJECT:	DRAWING NUMBER	SHEET	REVISION
1"=500'	05/03/2007	EG	TB	RG	50388E	K-38-ML-9020-A- 015	015	1

TransCanada
In business to deliver
KEYSTONE PIPELINE PROJECT
NORTH DAKOTA OCCUPIED STRUCTURES
CORRIDOR