AERIAL STRIP ND-02

Pembina County

Cavalier County

Mountain

Concrete

Hanks Corner

KEYSTONE PIPELINE ROUTE

Miles 0 0.25 0.5 1 1.5 2

2006 AERIALS
SCALE 1"=1,000'

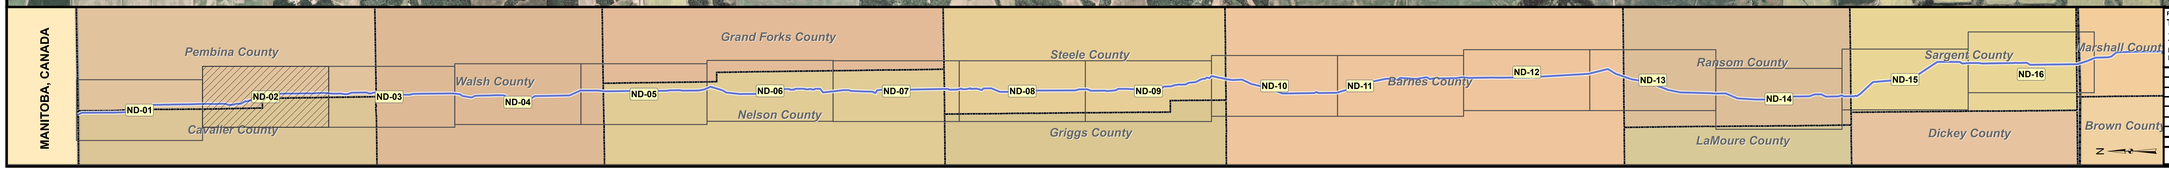

PREPARED BY:
TROW ENGINEERING CONSULTANTS INC.
1300 Metropolitan Boulevard, Suite 200
Tallahassee, Florida , USA 32308
Phone: 1-850-385-5441
Fax: 1-850-385-5523

Trow

NO.	REVISION	DATE

DRAWING NUMBER	DRAWN BY	CHECKED BY	APPROVED BY
K-38-P-9019-002	GS	SS	RG

TransCanada
In business to deliver

KEYSTONE PIPELINE PROJECT
NORTH DAKOTA
PSC MAPS

MAP PARAMETERS
PROJECTION: NAD83, UTM:14N
SCALE: 1:12000; 1" = 1000'

PROJECT: 50388E

SHEET: 002

DATE: 05/03/2007