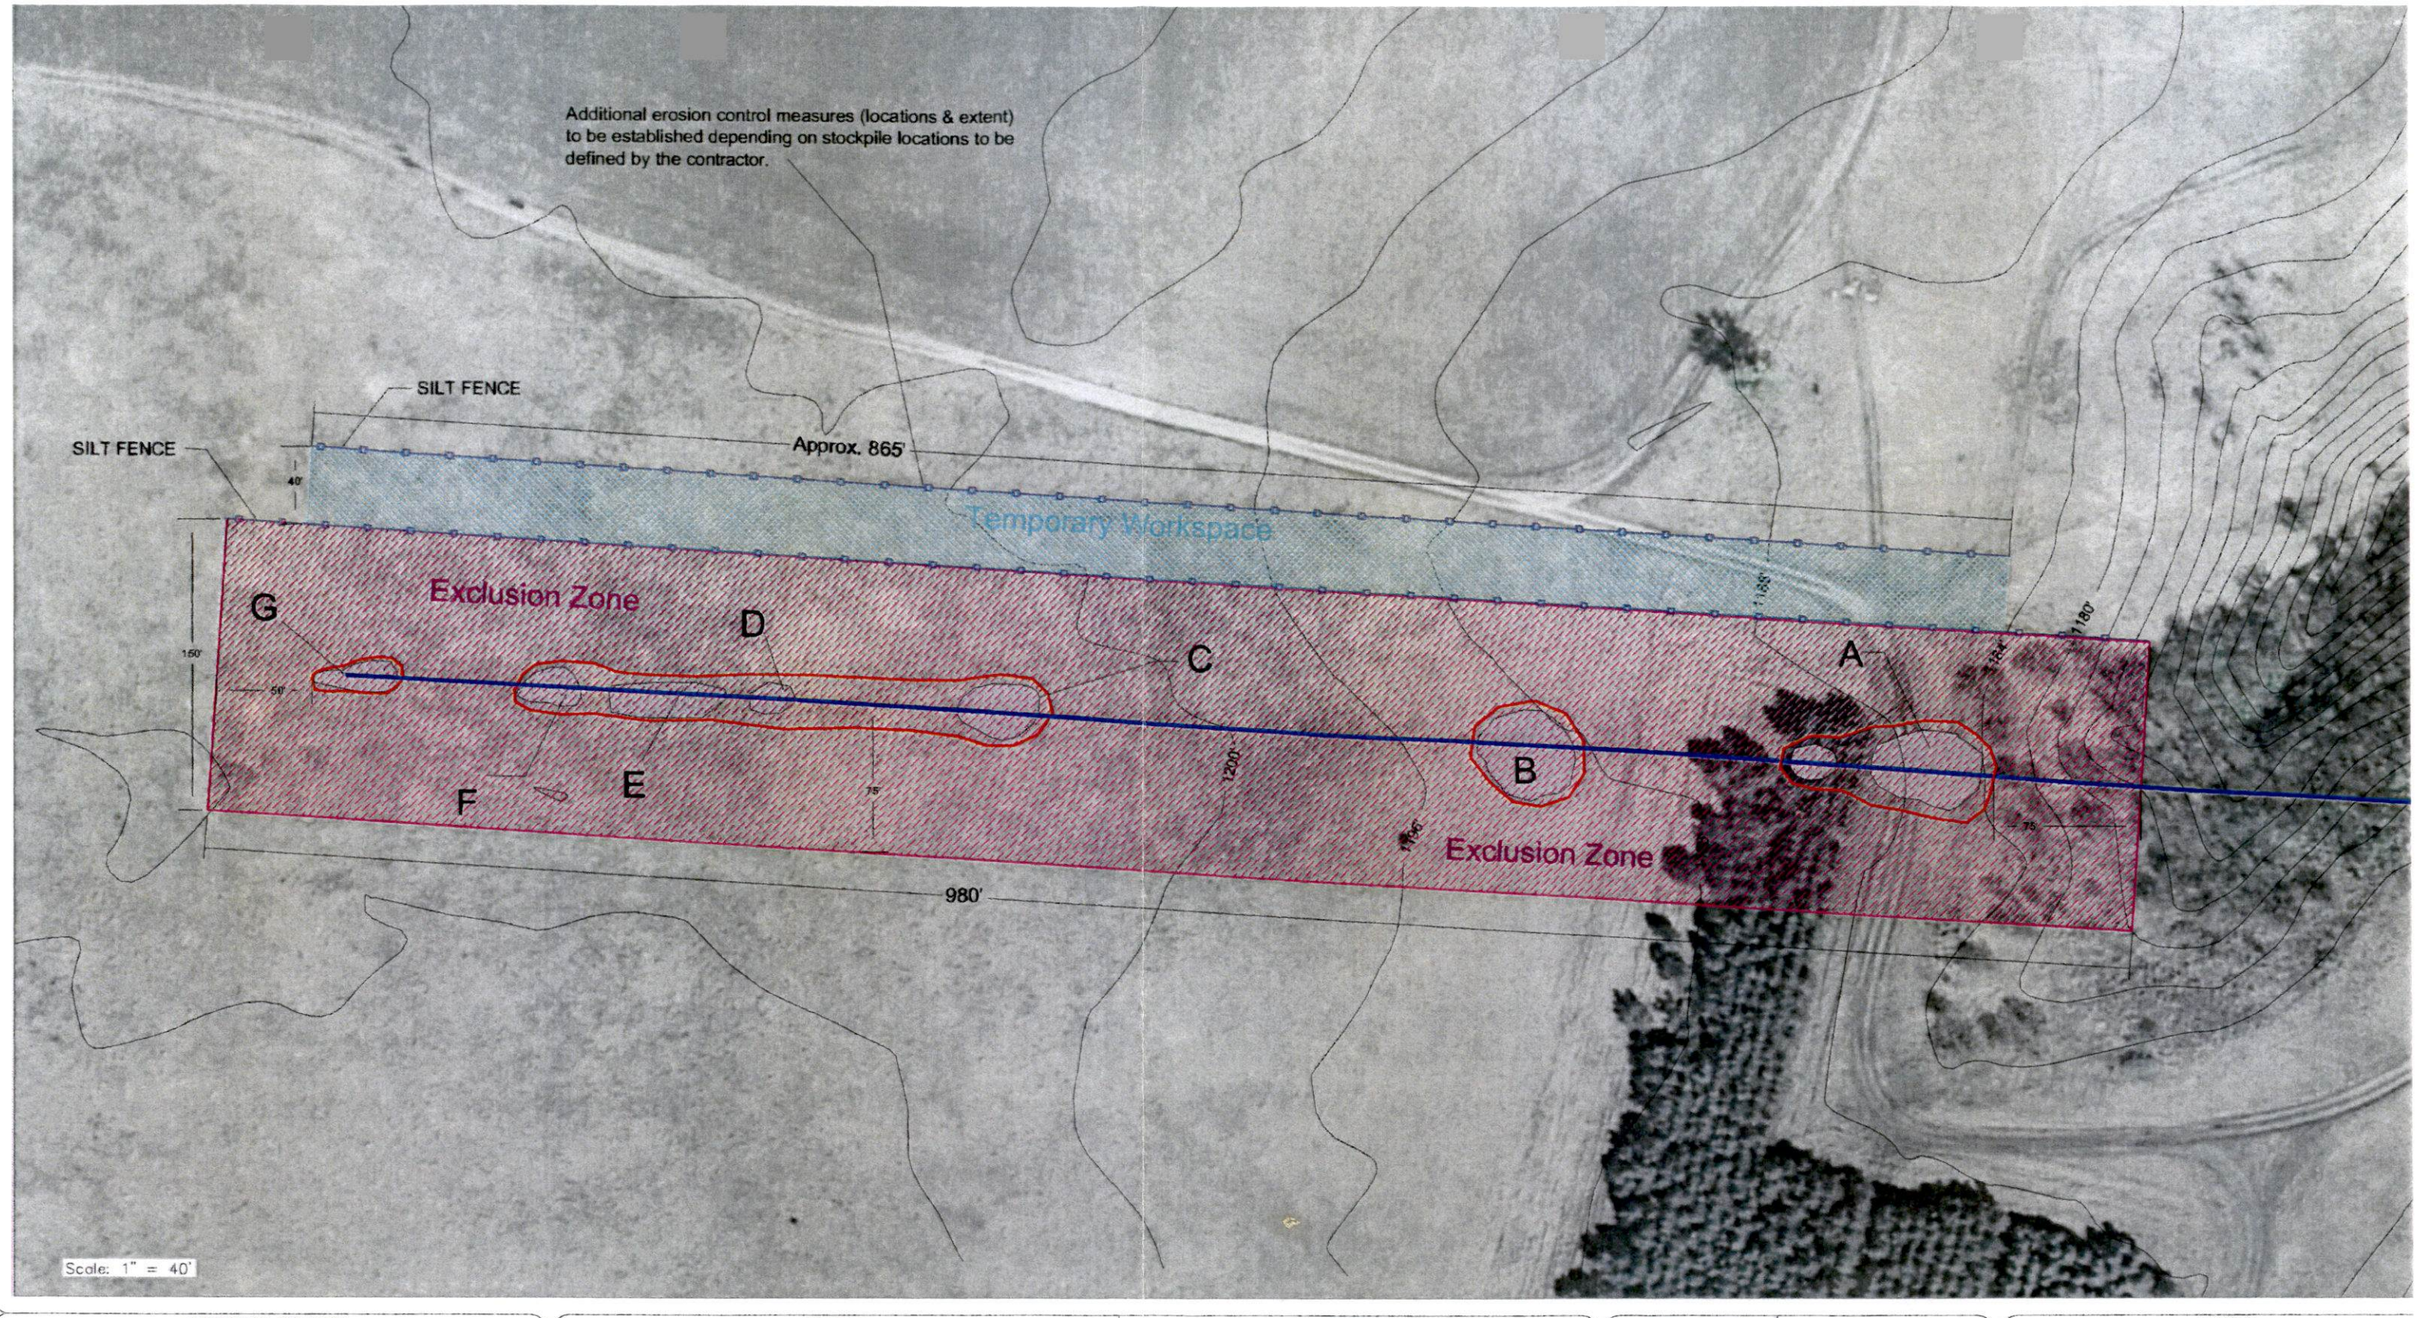

REFERENCE DRAWINGS	
DRAWING No	TITLE

REVISION			APPROVAL						
REV No	DATE	DESCRIPTION	PROJECT CODE	DRAFTER	DRAFTING CHECKER	DESIGNER	DESIGN CHECKER	PROJECT MANAGER	COMPANY
0	JULY 02, 2009	ISSUED FOR REVIEW	THES0050388S	DH	FP	FP	FP	RG	TROW

DRAFT

PROFESSIONAL ENGINEER/RPT	PERMIT/ ENG. APPROVAL
	DATE

NOTES:
1. SINKHOLE PLAN GEOMETER AS OF 03-25-2009
2. FOR (DRAFT) SPECIFICATIONS ON MATERIALS AND CONSTRUCTION PROCEDURES, SEE DRAWING # 1827-03-ML-03-009

REV. NO.	DATE	PERMIT NUMBER

TransCanada — In Business to deliver

PREPARED BY:
TROW ENGINEERING CONSULTANTS IN
1300 Metropolitan Boulevard, Suite 200
Tallahassee, Florida, USA 32308
Phone: 1-850-385-5441
Fax: 1-850-385-5623

WALHALLA PUMP STATION

FIA #	CHAINAGE	DISCIPLINE
1827	MP 7.1	

PEMBINA RIVER CROSSING
HDD SUBSIDENCE LOCATIONS
PEMBINA & CAVALIER COUNTIES.

SCALE	DRAWING No
AS SHOWN	1827-03-ML-03-008

TC_UD_BR.DWG 22X34

CADD DRAWING: DO NOT MAKE MANUAL REVISIONS

PLOTTED SIZE: ANSI D (22x34)