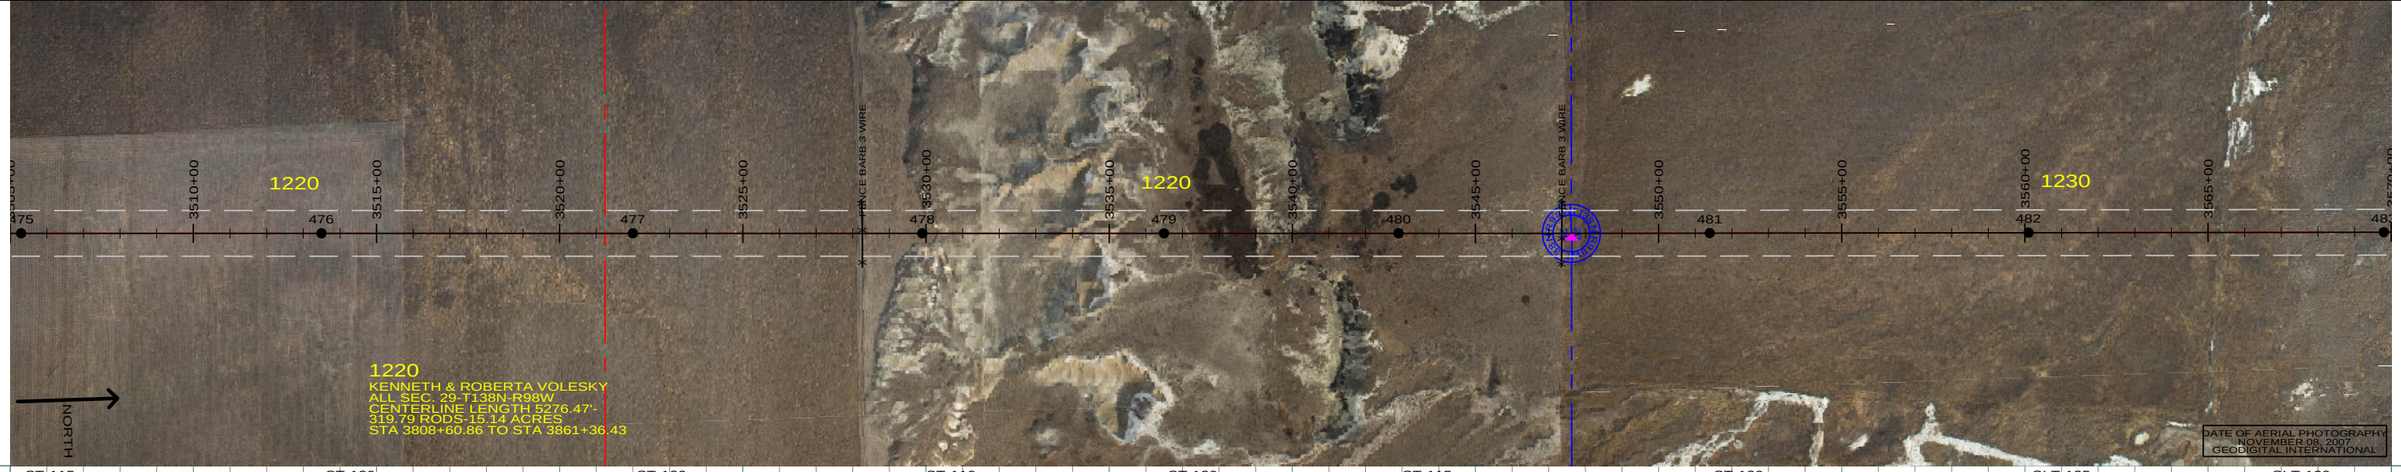

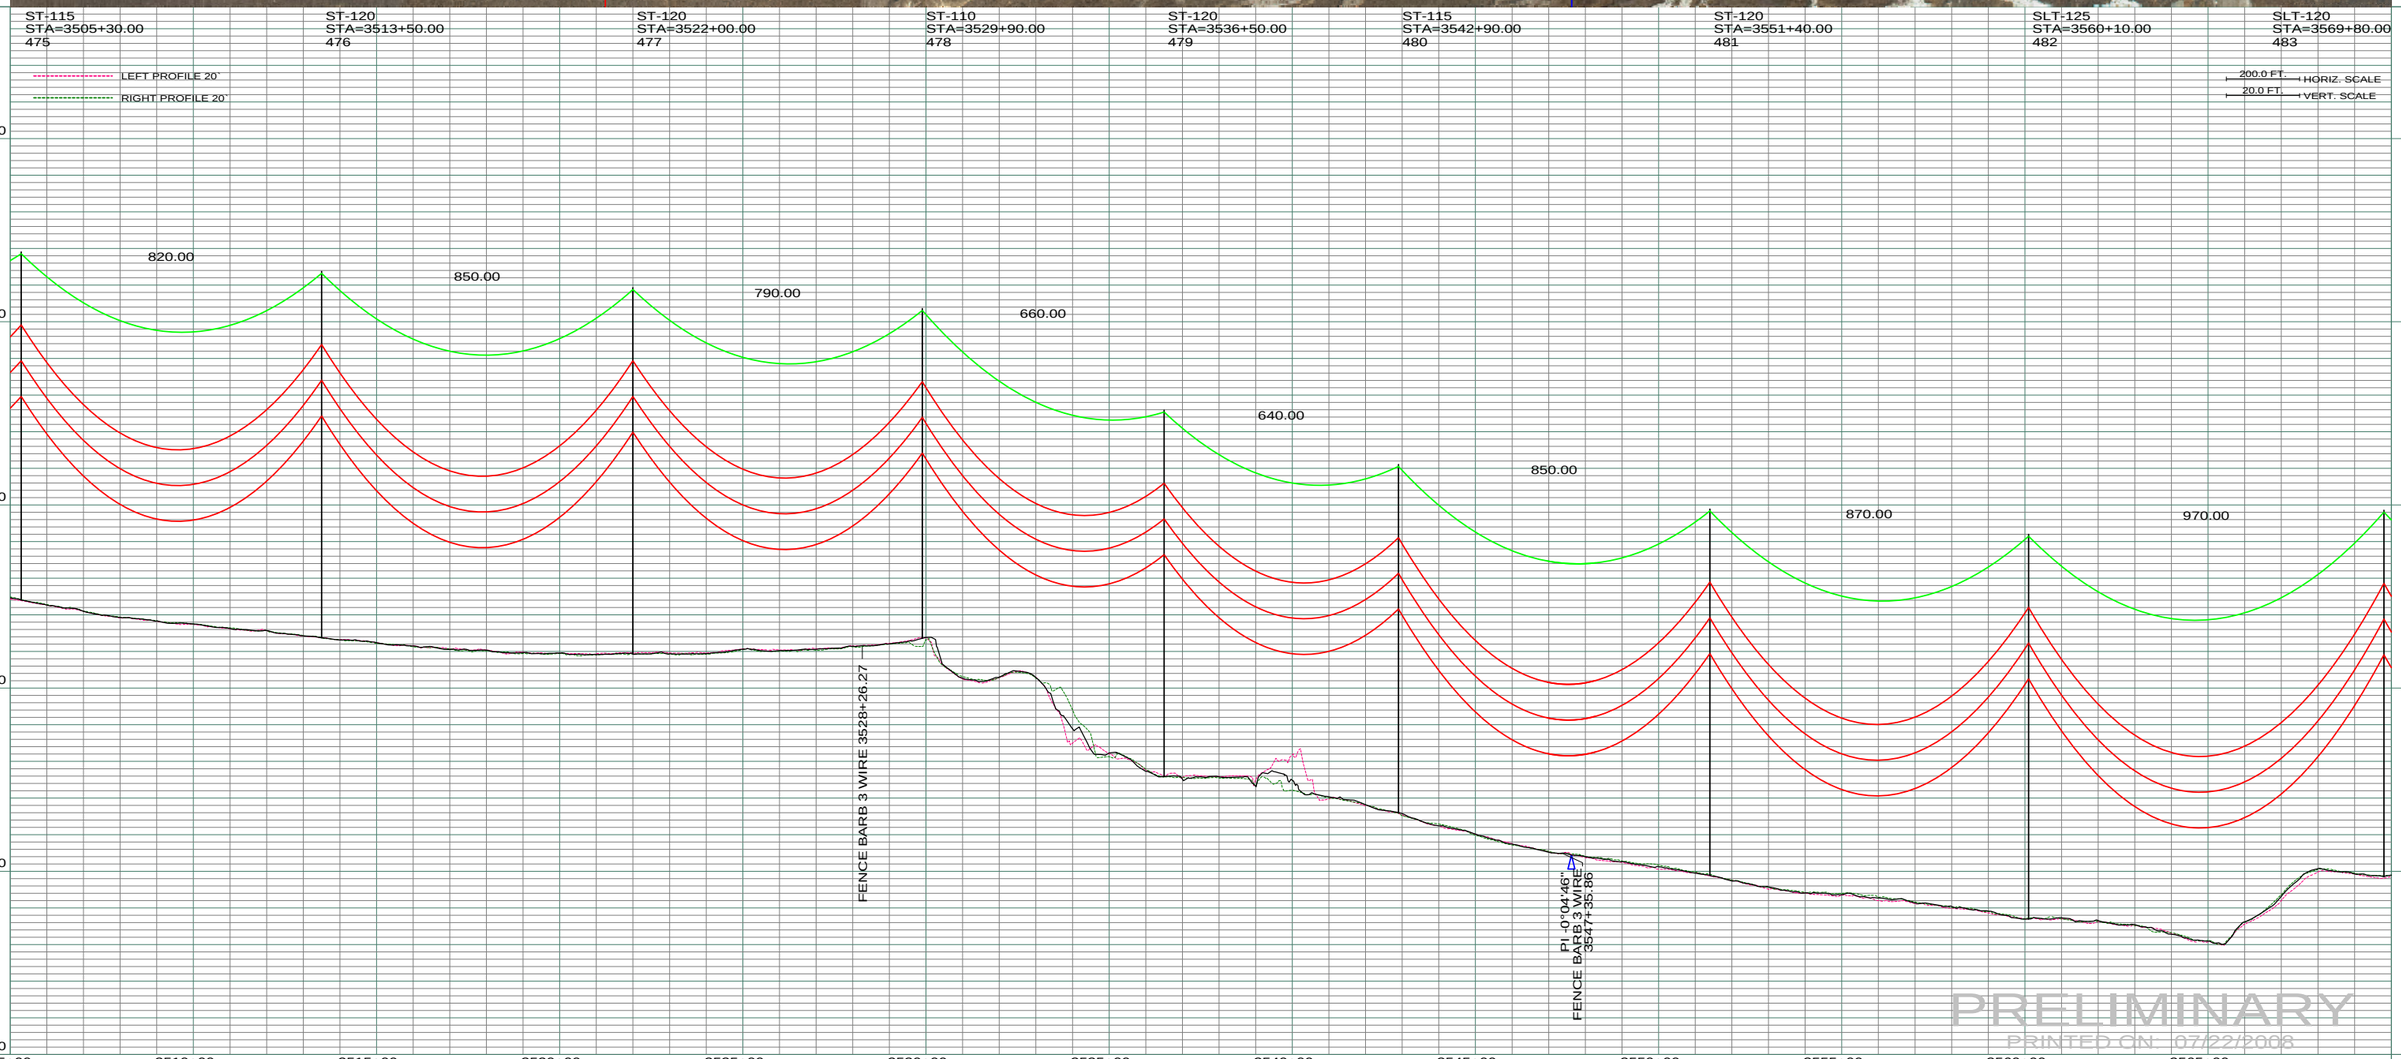

REV	DESCRIPTION	DRWN	DSGN	APPD	DATE	REV	DESCRIPTION	DRWN	DSGN	APPD	DATE
1	-	-	-	-	-	5					
2	-	-	-	-	-						
3	-	-	-	-	-						
4	-	-	-	-	-						

STATE NAME: NORTH DAKOTA | ZONE: 3302 SOUTH

DESIGN INFORMATION

	SIZE	STRINGING TENSION	NESC TENSION	DESIGN RULING SPAN	ACTUAL RULING SPAN
CONDUCTOR	1272 MCM ACSR				
OHGW	7/16" E.H.S. STEEL				
OPGW	AC 86/596				

DESIGN BY:	DAM	07/22/2008
DRAWN BY:	CDB	07/22/2008
DESIGN CHK:	-	-
DRAFT CHK:		
APPROVED:		

FACILITY: TRANSMISSION SYSTEM MAINTENANCE

LOCATION UNIT: 181 - RHAME SUB TO BELFIELD SUB - 230 KV LINE

RHAME TO BELFIELD TRANSMISSION PROJECT

PLAN AND PROFILE

BASIN ELECTRIC POWER COOPERATIVE
1717 EAST INTERSTATE AVENUE
BISMARCK, NORTH DAKOTA
PHONE 701-223-0441

SCALE: AS SHOWN | COUNTY NAME: SLOPE

BASIN DRAWING NO.: 181-90-T3-071 | REV.: 0