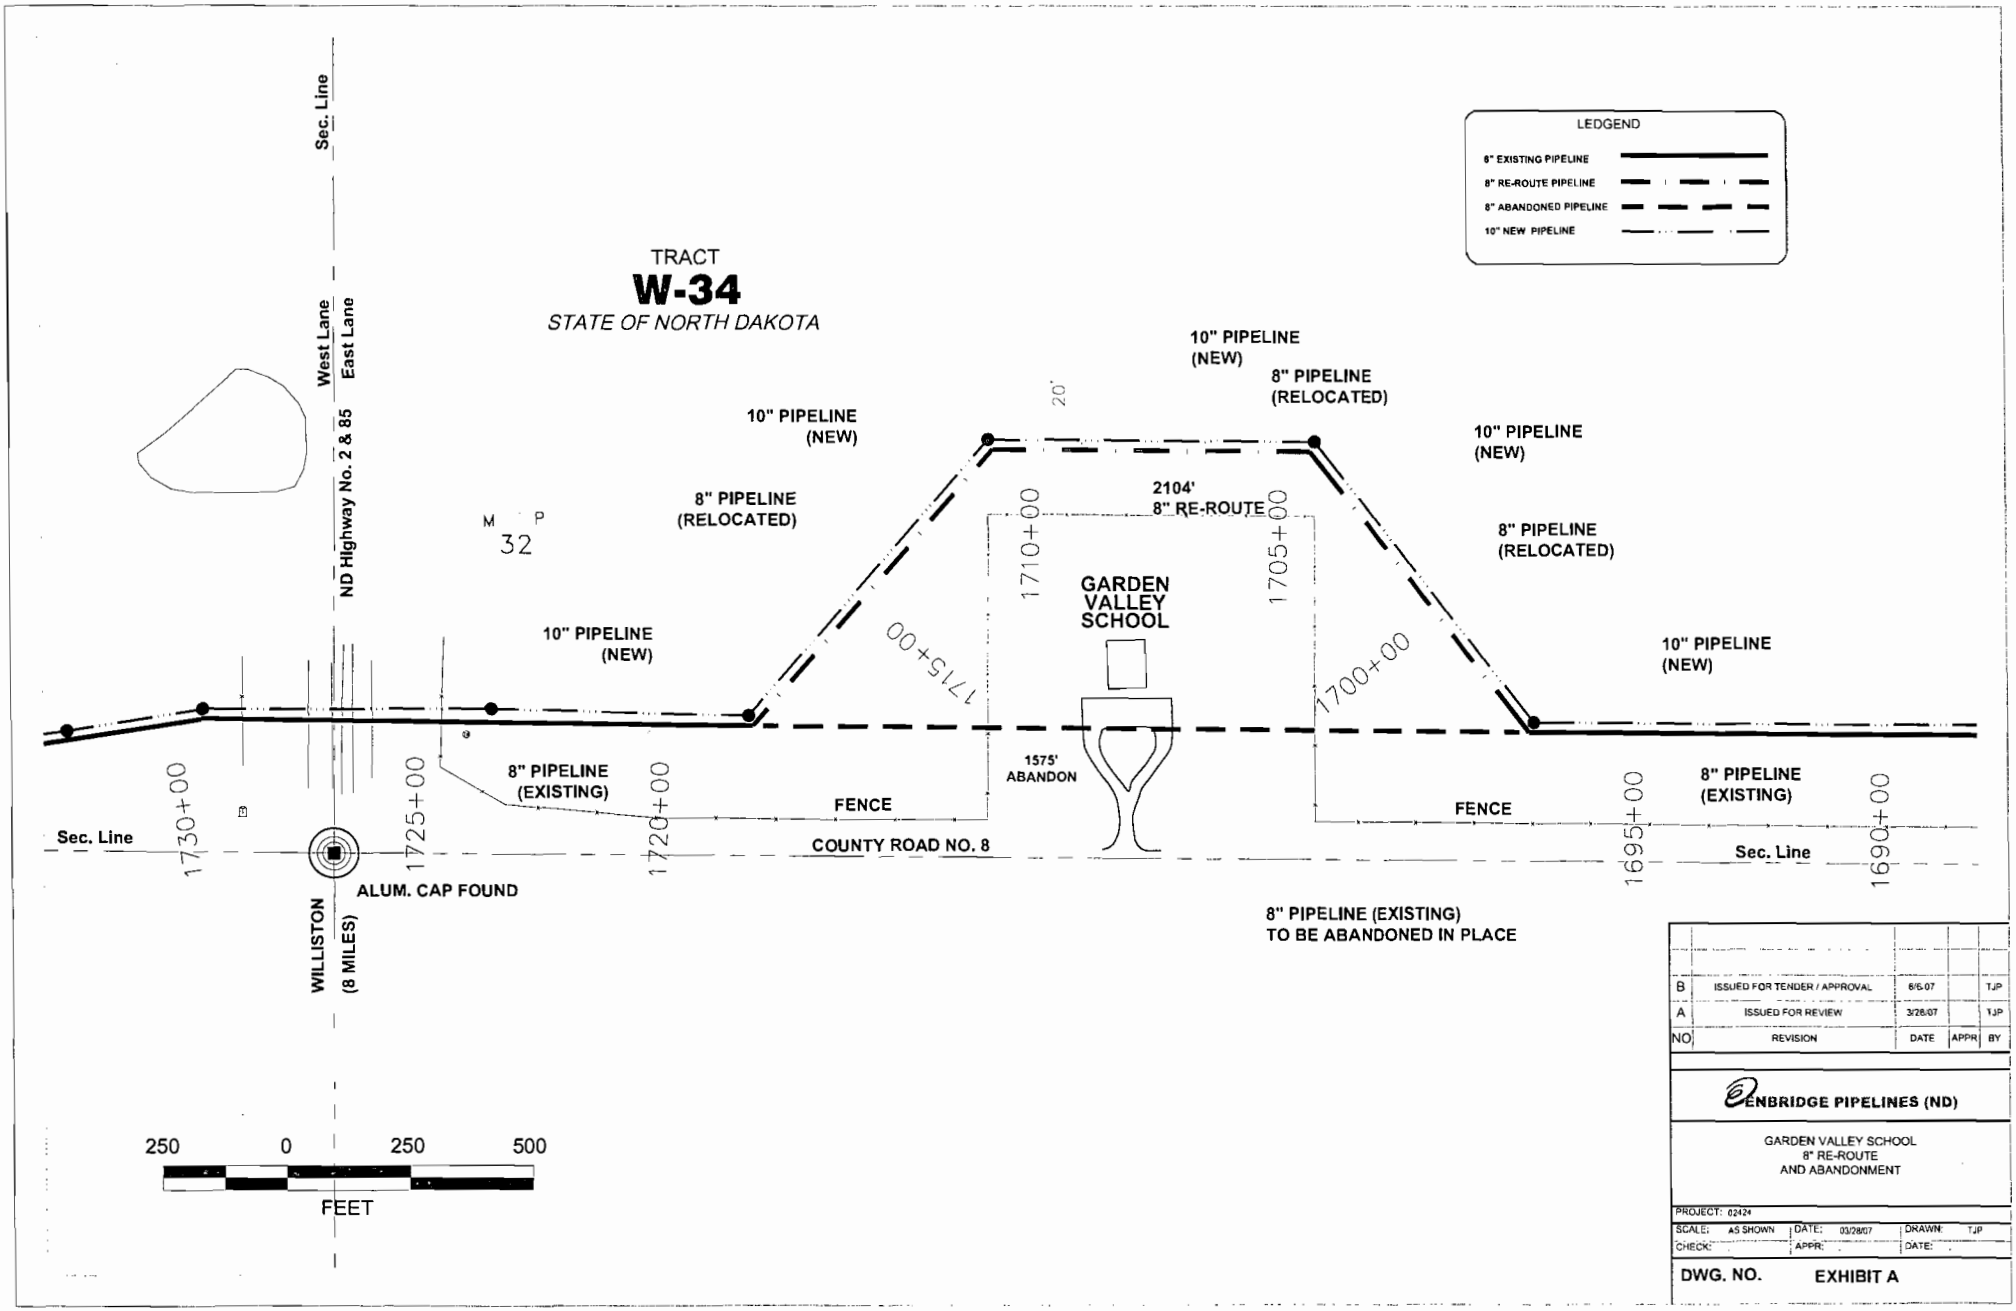

NO	REVISION	DATE	APPR	BY
B	ISSUED FOR TENDER / APPROVAL	6/6/07		TJP
A	ISSUED FOR REVIEW	3/28/07		TJP

ENBRIDGE PIPELINES (ND)

GARDEN VALLEY SCHOOL
8" RE-ROUTE
AND ABANDONMENT

PROJECT: 02424

SCALE: AS SHOWN	DATE: 03/28/07	DRAWN: TJP
CHECK:	APPR:	DATE:

DWG. NO. EXHIBIT A