

EXHIBIT B



MAPS

EXHIBIT B.1 BERTHOLD STATION PLOT PLAN MAP

EXHIBIT B.2 BERTHOLD STATION TOPO MAP

EXHIBIT B.3 BERTHOLD STATION AERIAL MAP

W:\Enbridge Pipelines\CAD\Berthold Station\Truck Unload\675-PSC-002.dwg LChai 4/23/2010 11:45:47 AM

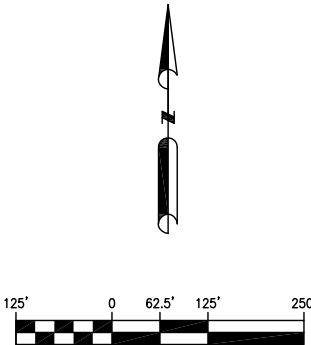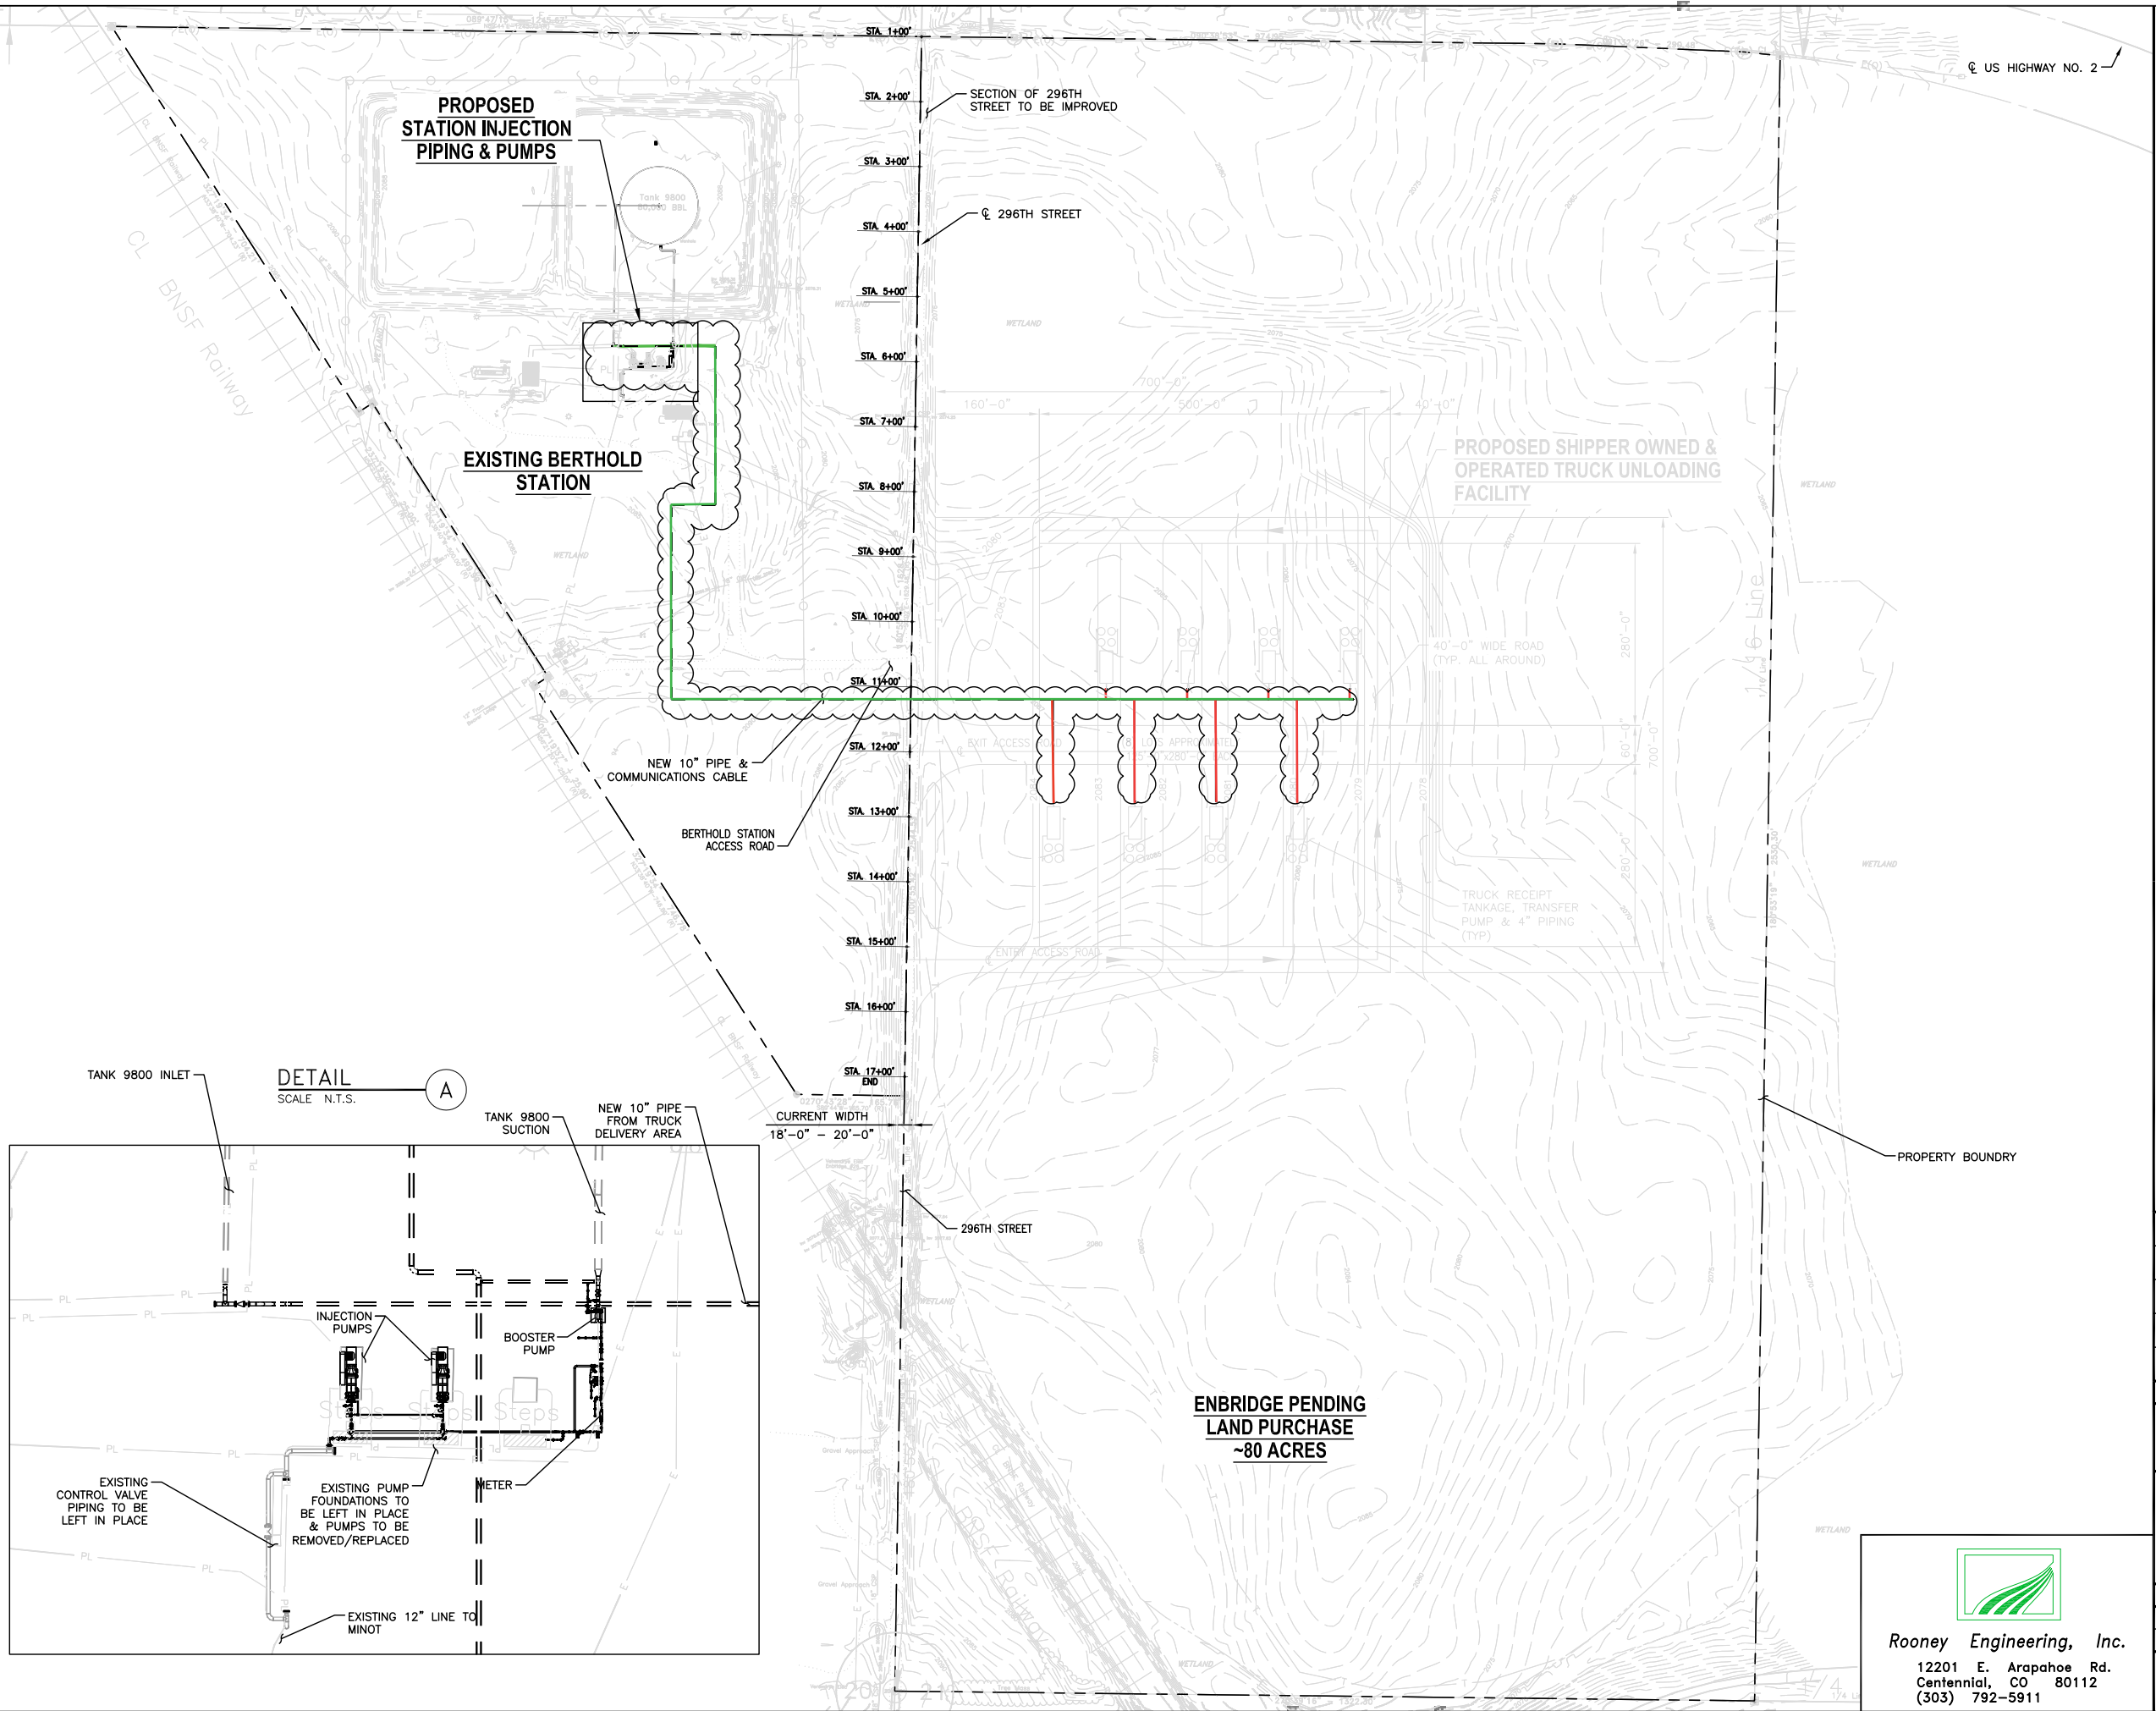

- LEGEND**
- NEW FACILITIES
 - EXISTING FACILITIES
 - CLOUD DENOTES PROPOSED NEW FACILITIES
 - 4" PIPE
 - 10" PIPE

D	PSC SUBMITTAL	4/21/10	MJ	LC
C	PSC SUBMITTAL	2/15/10	MJ	JRH
B	PSC SUBMITTAL	1/15/10	MJ	JRH
A	PRELIMINARY	12/31/09	MJ	JRH
NO	REVISION	DATE	APPR	BY

**ENBRIDGE PIPELINES (NORTH DAKOTA) LLC**

BERTHOLD (ND) STATION
ND PSC SUBMITAL
BERTHOLD STATION UPGRADE PROJECT
PLOT PLAN

PROJECT: 02675

SCALE: AS NOTED	DATE: 11/30/09	DRAWN: JRH
CHECK:	APPR:	DATE:

DWG. NO. 675-PSC-002

**Rooney Engineering, Inc.**

12201 E. Arapahoe Rd.
Centennial, CO 80112
(303) 792-5911