




**BAKKEN PIPELINE PROJECT US
TABLE OF CONTENTS**

Exhibit B	Station Maps
Exhibit B.1	Kenaston Station Plot Plan Map
Exhibit B.2	Kenaston Station Topo Map
Exhibit B.3	Kenaston Station Aerial Map
Exhibit B.4	Lignite Station Plot Plan Map
Exhibit B.5	Lignite Station Topo Map
Exhibit B.6	Lignite Station Aerial Map
Exhibit B.7	Berthold Station Plot Plan Map
Exhibit B.8	Berthold Station Topo Map
Exhibit B.9	Berthold Station Aerial Map

\\msn\NA\Enbridge\Pipelines\CO\Kenaston Station\BPP\Plan\KO-PSC-0001.dwg 10/13/2010 9:40:11 AM

EXHIBIT B.1

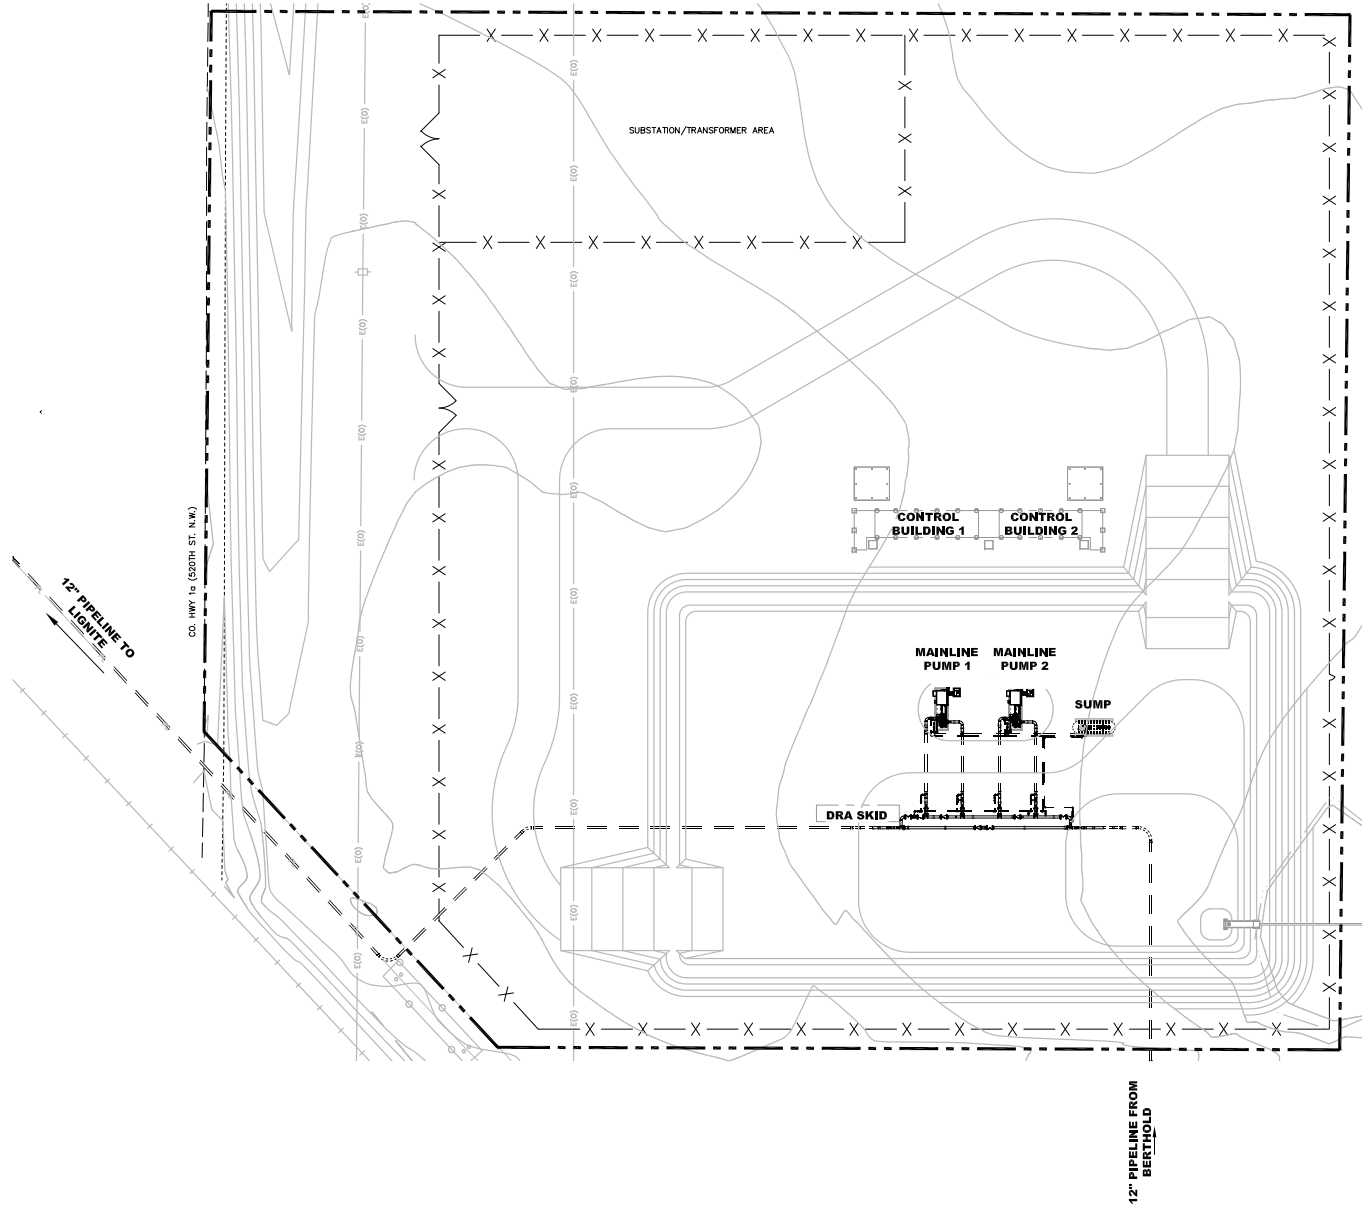

LEGEND

- PROPERTY BOUNDARY LINE
- NEW FENCELINE
- ELECTRIC OVERHEAD
- BNSF RAILROAD

NOTE:
NEW SITE, ALL MECHANICAL, CIVIL AND
ELECTRICAL ARE NEW.



60' 30' 0 30' 60'
SCALE IN FEET

0	ND-PSC FILING	10/13/10	JJT	ADJ	
NO	REVISION	DATE	APPR	BY	

ENBRIDGE PIPELINES (NORTH DAKOTA) LLC

KENASTON (ND) STATION

ND PSC SUBMITTAL
BAKKEN PIPELINE PROJECT US

PROJECT:			
SCALE: 1"=60'	DATE: 10/13/10	DRAWN: ADJ	
CHECK:	APPR:	DATE:	


DWG. NO. KO-PSC-0001



Rooney Engineering, Inc.
12201 E. Arapahoe Rd.
Centennial, CO 80112
(303) 792-5911



EXHIBIT B.3

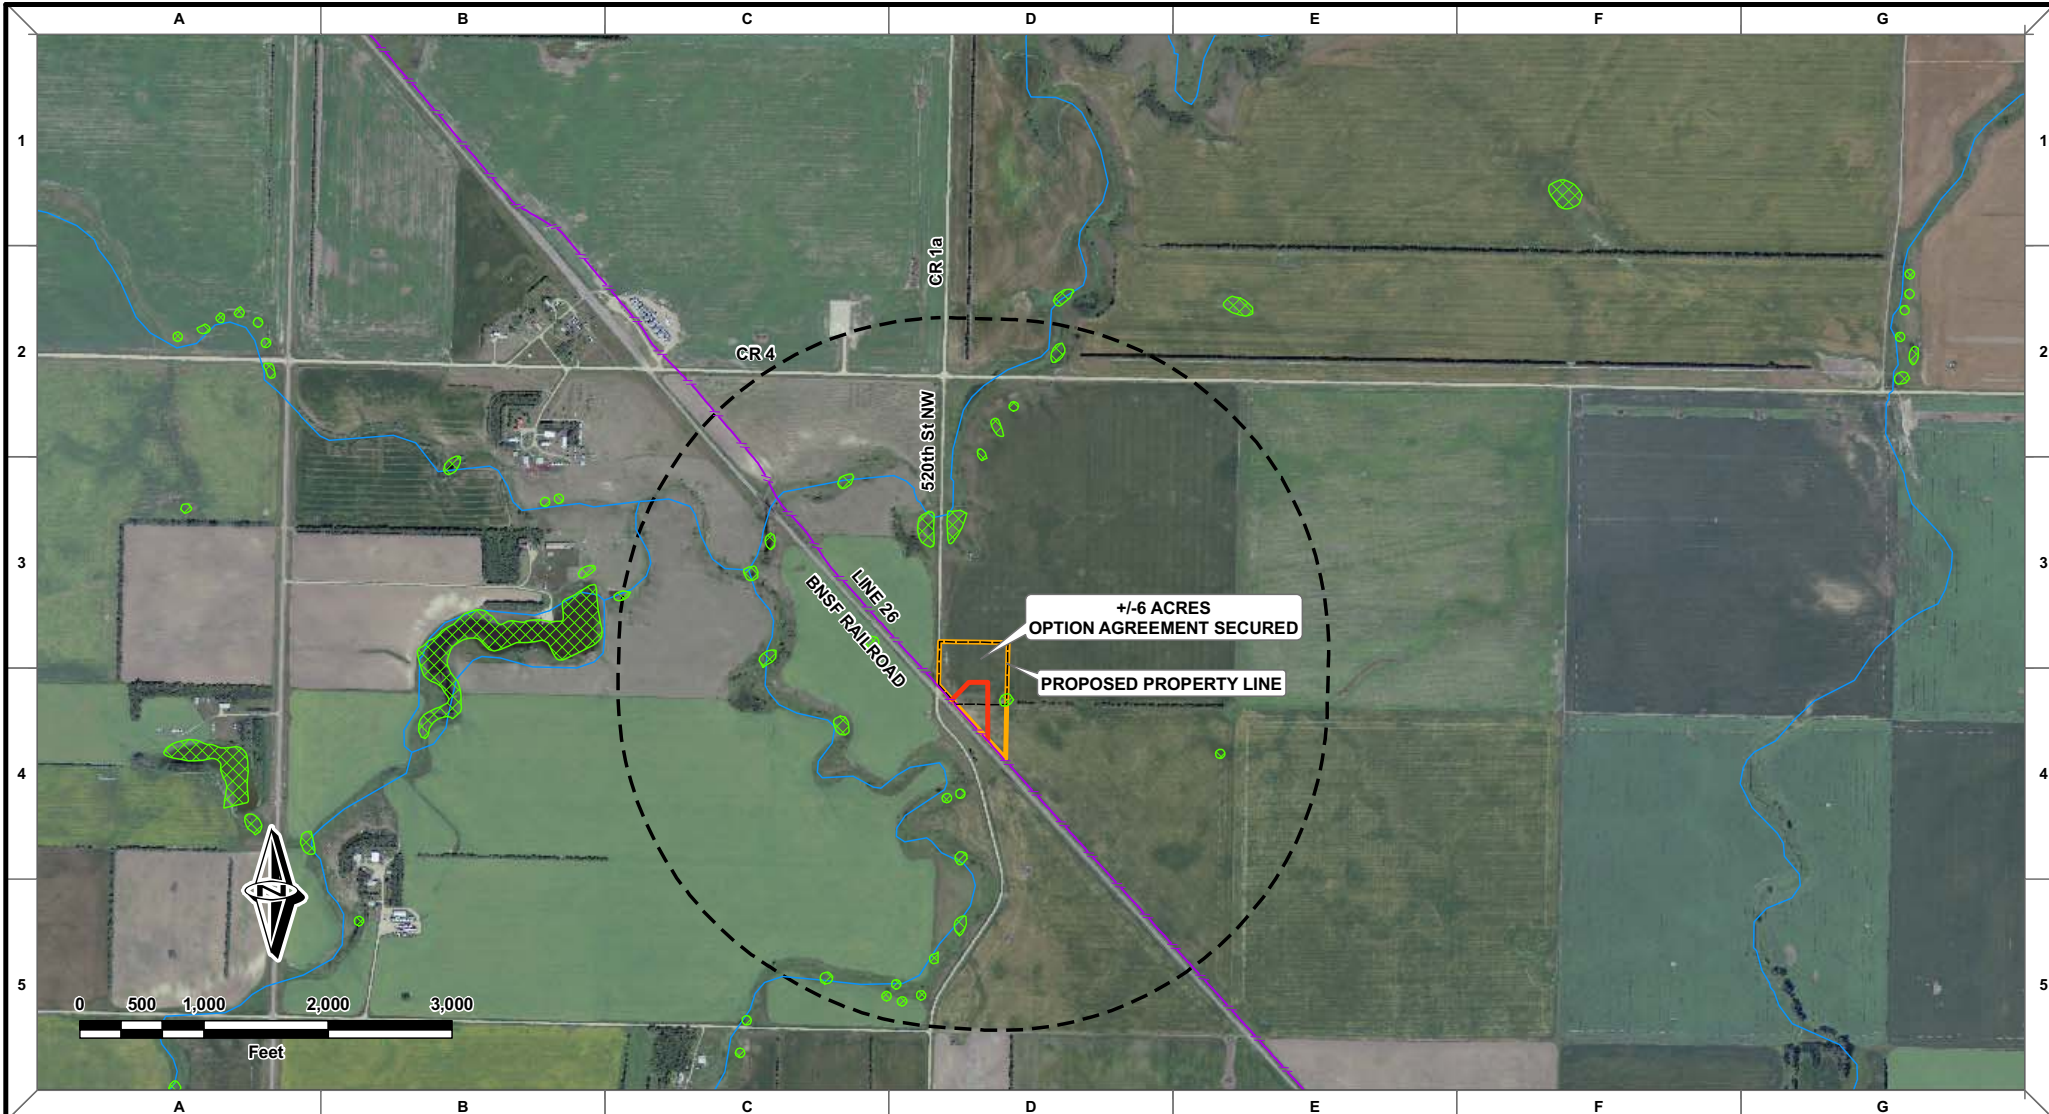

ND Existing Pipelines

Arrow	Eighty Eight Oil	Pecan
Bear Paw	Enbridge	Petro Hunt
Bridger	Hawthorne	Tesoro
Brigham	Headington Oil	Unknown
Cenex	Hess	Whiting
	Nesson	XTO Gathering
		USAF Missile Cable

NATIONAL WETLAND INVENTORY

Rivers and Streams

STUDY AREA

Proposed 12" Line Replacement

Environmental Corridor

JRH	JIT	JIT	10/13/10	0	ND-PSC FILING
DRAWN	CHECKED	APPROVED	DATE	REV NO.	DESCRIPTION

PREPARED BY:
ROONEY ENGINEERING, INC.
303.792.5911

ENBRIDGE PIPELINES (NORTH DAKOTA) LLC

BAKKEN PIPELINE PROJECT US

KENASTON STATION


T159N, R88W, SECTION 7, WARD COUNTY, ND

KO-PSC-0101

DRAWN: JRH
DATE: 10/13/10

CHECKED: JIT
SCALE: 1"=1000'

EXHIBIT B.4

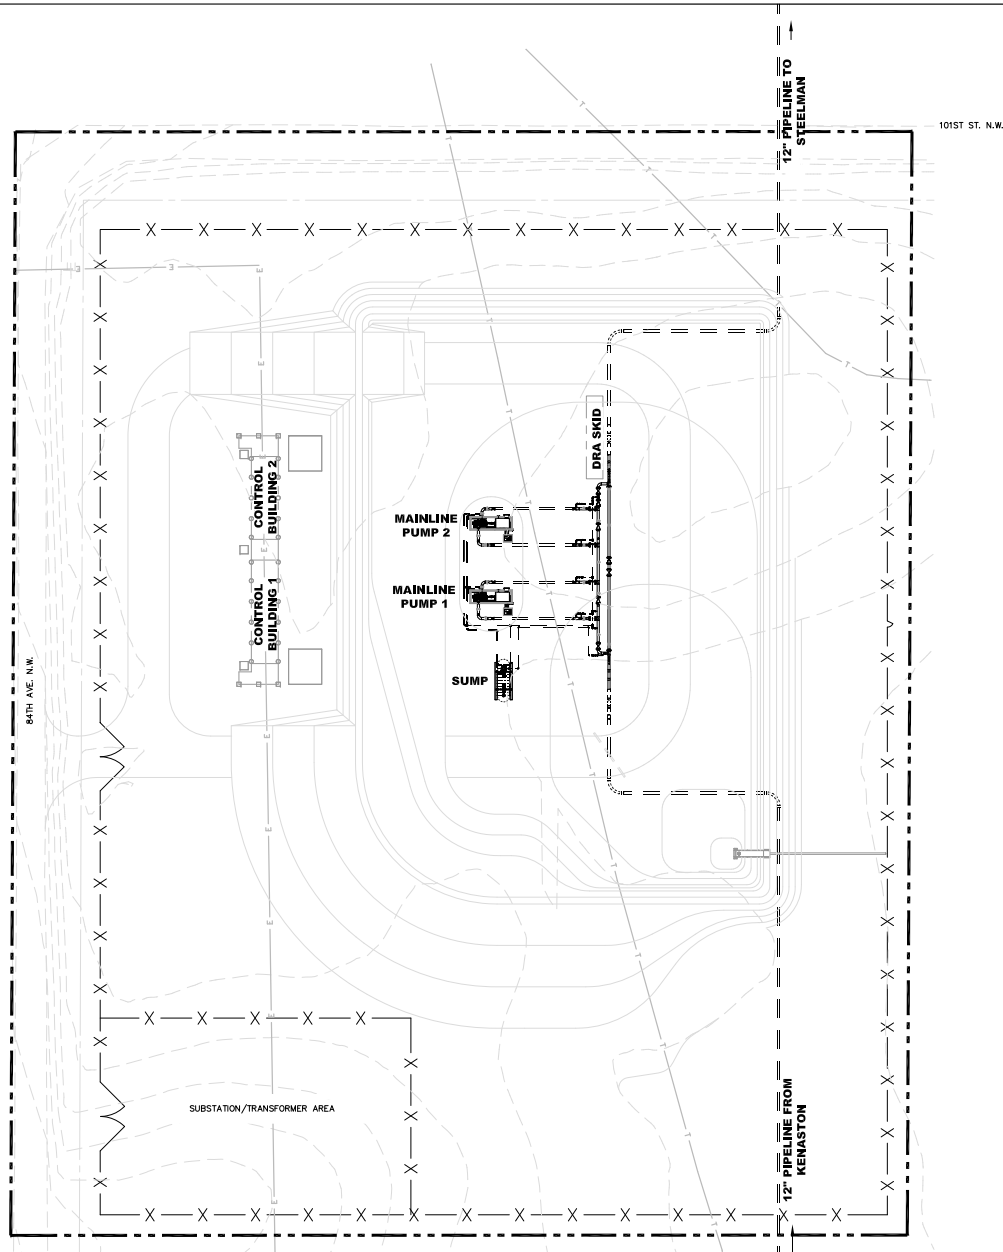

LEGEND

- PROPERTY BOUNDARY LINE
- X-X-X-X- NEW FENCELINE
- E-E-E-E- ELECTRIC
- T-T-T-T- TELEPHONE

NOTE:
NEW SITE. ALL MECHANICAL, CIVIL AND
ELECTRICAL ARE NEW.



60' 30' 0 30' 60'
SCALE IN FEET

0	ND-PSC FILING	10/13/10	JJT	ADJ
NO	REVISION	DATE	APPR	BY

ENBRIDGE PIPELINES (NORTH DAKOTA) LLC

LIGNITE (ND) STATION

ND PSC SUBMITTAL
BAKKEN PIPELINE PROJECT US



PROJECT:	SCALE: 1"=60'	DATE: 10/13/10	DRAWN: ADJ
CHECK:	APPR:	DATE:	

DWG. NO. LG-PSC-0001



Rooney Engineering, Inc.
12201 E. Arapahoe Rd.
Centennial, CO 80112
(303) 792-5911

EXHIBIT B.5

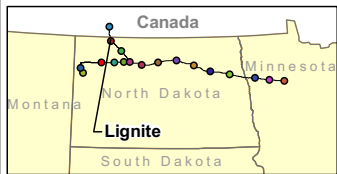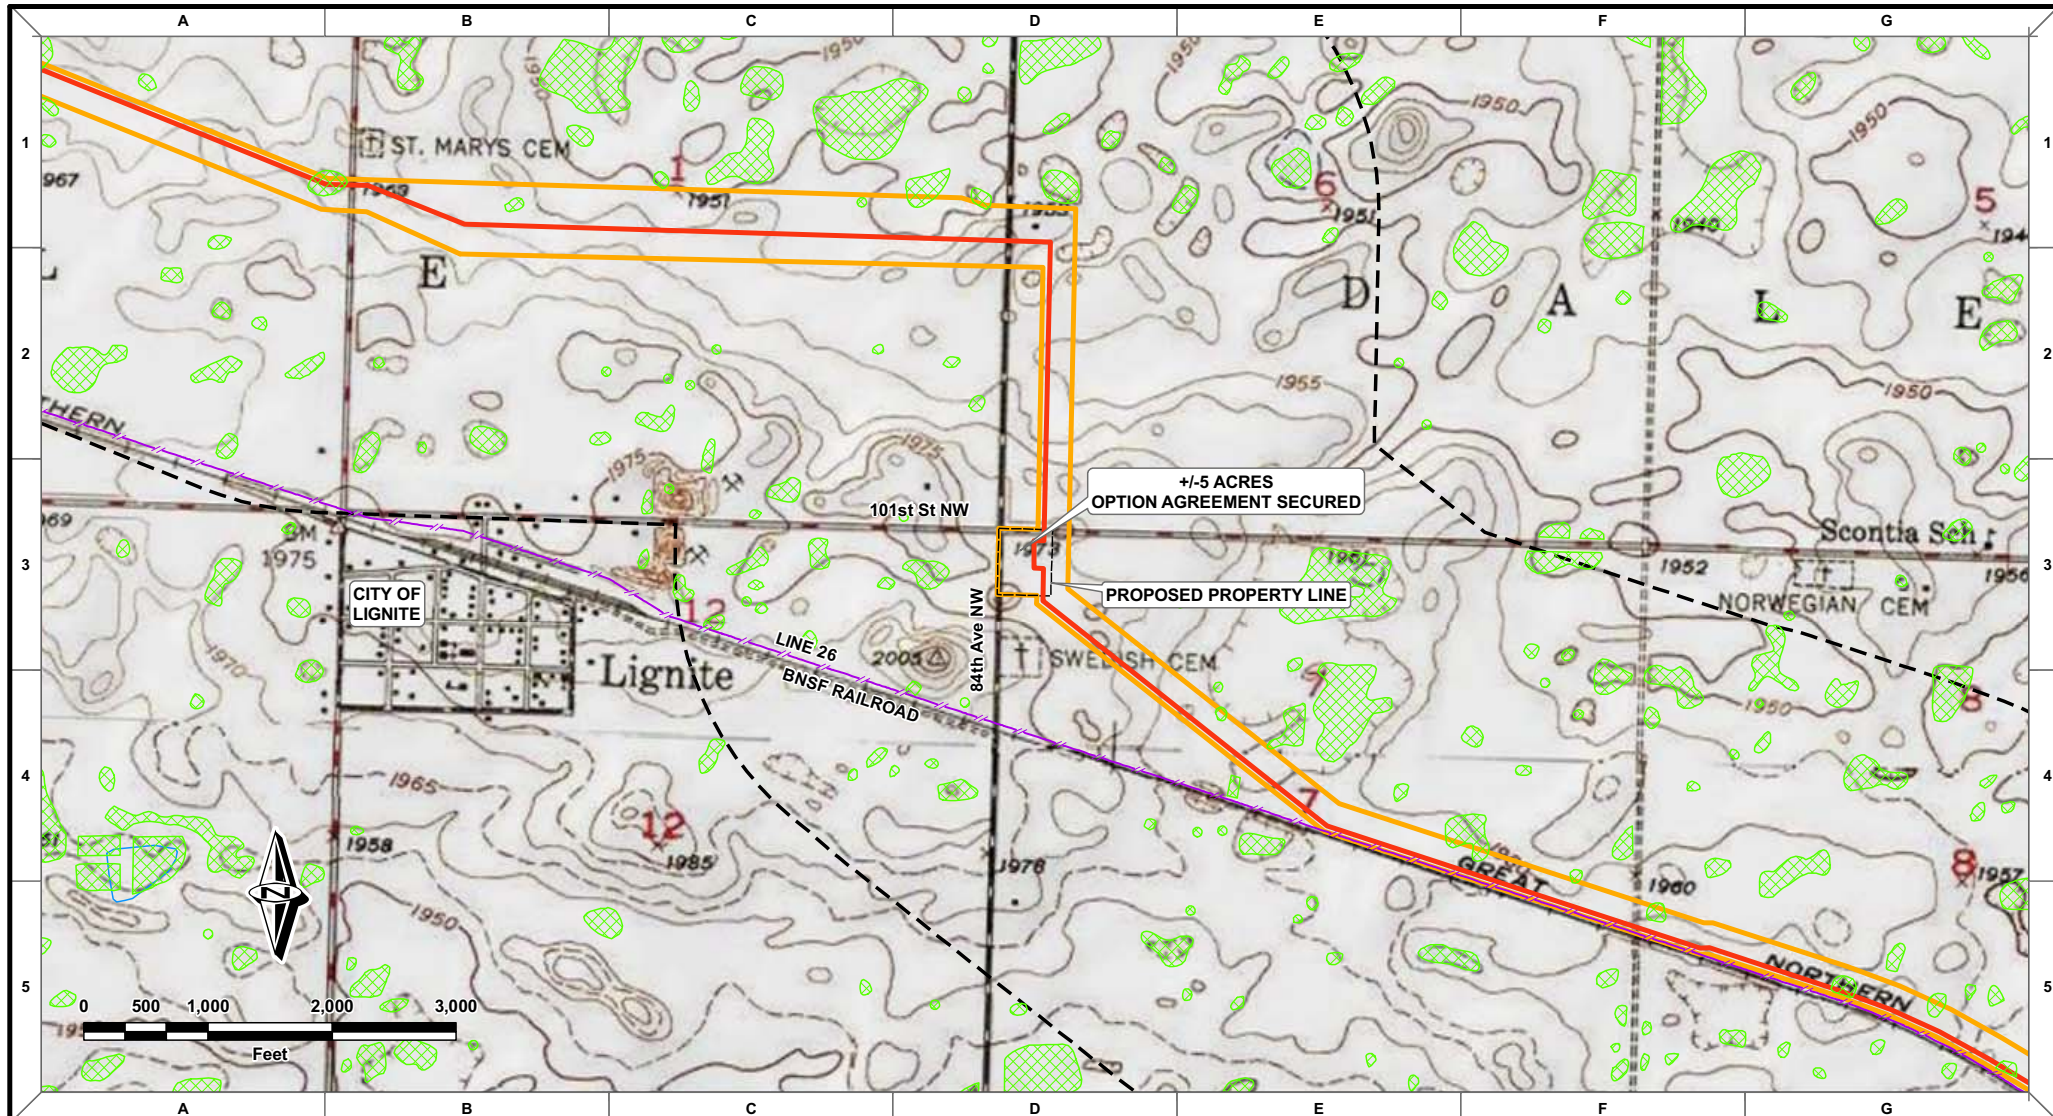

ND Existing Pipelines				NATIONAL WETLAND INVENTORY	
Arrow	Enbridge	Petro Hunt	Tesoro	Rivers and Streams	Proposed 12" Line Replacement
Bear Paw	Hawthorne	Unknown	Whiting	STUDY AREA	Environmental Corridor
Bridger	Headington Oil	XTO Gathering	USAF Missile Cable		
Brigham	Hess	Nesson	Pecan		
Cenex	Dakota Gasification				

JRH	JJT	JJT	10/13/10	0	ND-PSC FILING
DRAWN	CHECKED	APPROVED	DATE	REV NO.	DESCRIPTION

PREPARED BY:
ROONEY ENGINEERING, INC.
303-792-5911

ENBRIDGE PIPELINES (NORTH DAKOTA) LLC

BAKKEN PIPELINE PROJECT US

LIGNITE STATION



T162N, R91W, SECTION 7, BURKE COUNTY, ND

DRAWN: JRH
DATE: 10/13/10

CHECKED: JJT
SCALE: 1"=1000'

LG-PSC-0101

EXHIBIT B.6

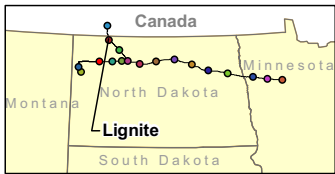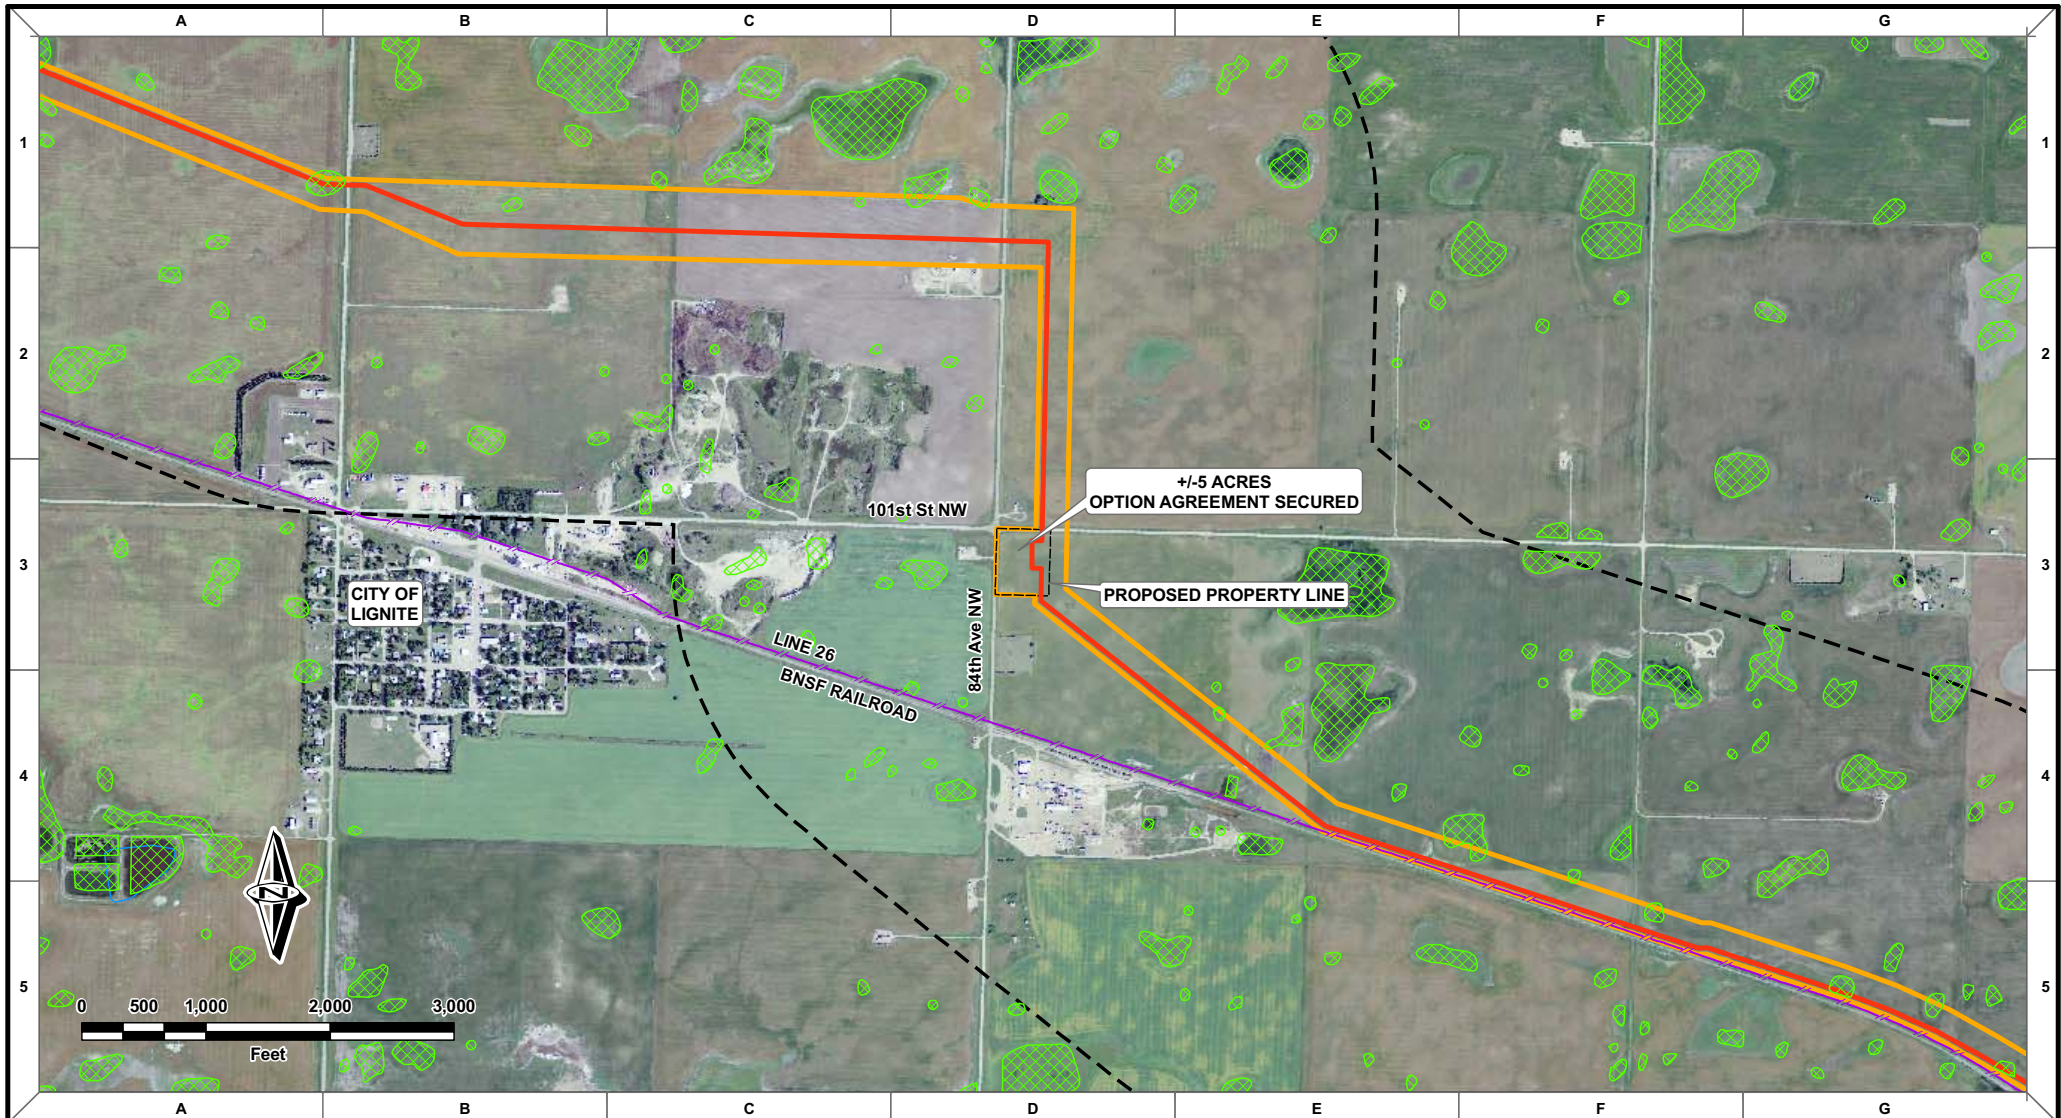

ND Existing Pipelines		NATIONAL WETLAND INVENTORY
Arrow	Eighty Eight Oil	Proposed 12" Line Replacement
Bear Paw	Enbridge	STUDY AREA
Bridger	Hawthorne	Environmental Corridor
Brigham	Headington Oil	
Cenex	Hess	
Dakota Gasification	Nesson	
	Pecan	
	Petro Hunt	
	Tesoro	
	Unknown	
	Whiting	
	XTO Gathering	
	USAF Missile Cable	
	Rivers and Streams	

JRH	JJT	JJT	10/13/10	0	ND-PSC FILING
DRAWN	CHECKED	APPROVED	DATE	REV NO.	DESCRIPTION

PREPARED BY:
ROONEY ENGINEERING, INC.
303-792-5911
303-792-5911

ENBRIDGE PIPELINES (NORTH DAKOTA) LLC

BAKKEN PIPELINE PROJECT US

LIGNITE STATION

T162N, R91W, SECTION 7, BURKE COUNTY, ND


DRAWN: JRH
DATE: 10/13/10

CHECKED: JJT
SCALE: 1"=1000'

LG-PSC-0101

EXHIBIT B.7

SCOPE OF WORK
2 New 5000 HP Pump Assemblies & VFD's
New DRA Skid and Associated Equipment
New Station Operations Building
2 New Control Buildings
Electrical Infrastructure Upgrades
New Custody Booster Metering Facility
2 New 400 HP Transfer Pump Assemblies
Interconnecting Pipe & Valves
All civil work required to site this pump station
New Sumps
New Line Balance Facilities
New NPS 12" Launcher

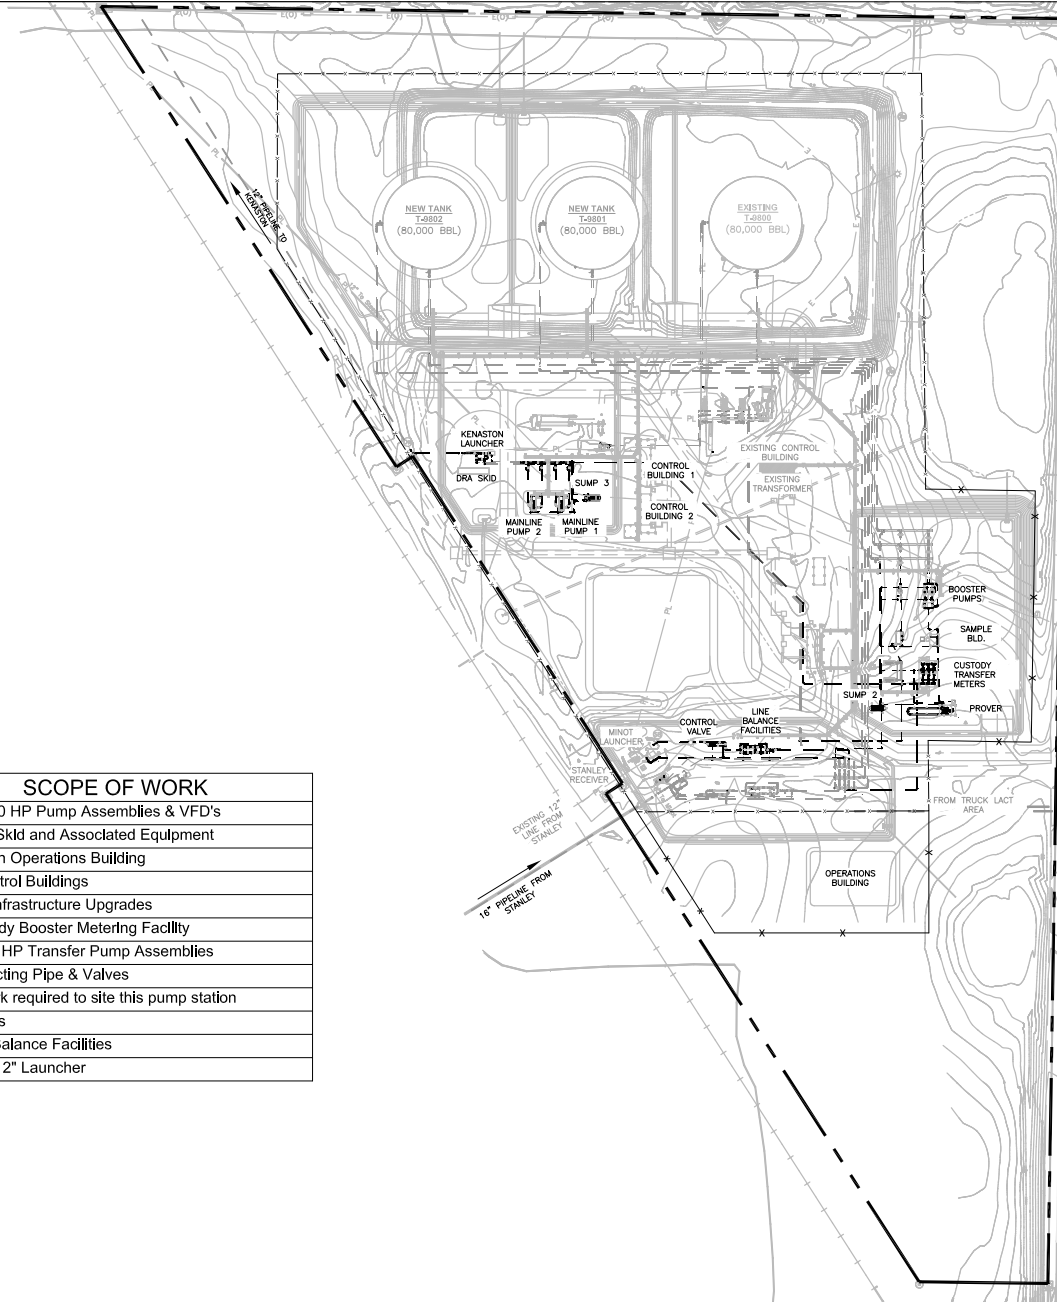

LEGEND

---	PROPERTY BOUNDARY LINE
---	EXISTING FENCELINE
---	NEW FENCELINE
---	ELECTRIC OVERHEAD
---	BNSF RAILROAD



0	ND-PSC FILING	10/13/10	JJT	ADJ
NO	REVISION	DATE	APPR	BY


ENBRIDGE PIPELINES (NORTH DAKOTA) LLC
BERTHOLD (ND) STATION
 ND PSC SUBMITTAL
 BAKKEN PIPELINE PROJECT US

PROJECT:	SCALE: 1"=160'	DATE: 10/13/10	DRAWN: ADJ
CHECK:	APPR:	DATE:	

DWG. NO. BH-PSC-0002



Rooney Engineering, Inc.
 12201 E. Arapahoe Rd.
 Centennial, CO 80112
 (303) 792-5911

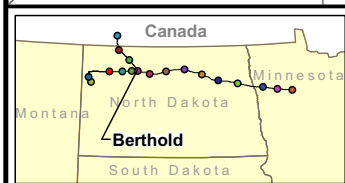

- Bear Paw
-  Brigham
-  Cenex
-  Dakota Gasification

-  Enbridge
-  Hawthorn
-  Headington
-  Hess
-  Nesson
-  Pecan

- Petro Hunt
- Tesoro
- Unknown
- XTO Gathering

 NATIONAL WETLAND INVENTORY
 Rivers and Streams
 Study Area
 Proposed 16" Beaver Lodge to Berthold
 Environmental Corridor

 NATIONAL WETLAND INVENTORY

— Rivers and Streams


Study Area

Proposed 16" Beaver L

 Environmental Corridor

JRH	JJT	JJT	10/13/10	0	ND-PSC FILING
DRAWN	CHECKED	APPROVED	DATE	REV NO.	DESCRIPTION

PREPARED BY:
ROONEY ENGINEERING, INC.
CENTENNIAL, COLORADO

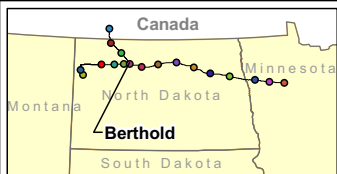

-  Arrow
-  Bear Paw
-  Brigham
-  Cenex
-  Dakota Gasification

-  Enbridge
-  Hawthorn
-  Headington
-  Hess
-  Nesson
-  Pecan

-  Petro Hunt
-  Tesoro
-  Unknown
-  XTO Gathering

 NATIONAL WETLAND INVENTORY
 Rivers and Streams
 Study Area
 Proposed 16" Beaver Lodge to Berthold
 Environmental Corridor

 NATIONAL WETLAND INVENTORY

— Rivers and Streams

 Study Area

Proposed 16" Beaver L

 Environmental Corridor

JRH	JJT	JJT	10/13/10	0	ND-PSC FILING
DRAWN	CHECKED	APPROVED	DATE	REV NO.	DESCRIPTION

PREPARED BY:
ROONEY ENGINEERING, INC.
CENTENNIAL, COLORADO

302-952-0971	 ENBRIDGE PIPELINES (NORTH DAKOTA) LLC	
	BAKKEN PIPELINE PROJECT US	
	BERTHOLD STATION	
	T156N, R86W, SECTION 20 & 21, WARD COUNTY, ND	
	DRAWN: JRH	CHECKED: JLT
DATE: 10/13/10	SCALE: 1"=1000'	
BH-PSC-0101		