ENBRIDGE™

## GRENORA STATION UPGRADE PROJECT
## TABLE OF CONTENTS


| Exhibit B | Station Maps |
|---|---|
| Exhibit B.1 | Grenora Station Overall Plot Plan Map |
| Exhibit B.1.1 | Grenora Station Plot Plan Map |
| Exhibit B.1.2 | Grenora Station Facilities Plot Plan Map |
| Exhibit B.2 | Grenora Station Topographic Map |
| Exhibit B.3 | Grenora Station Aerial Map |

# EXHIBIT B.1

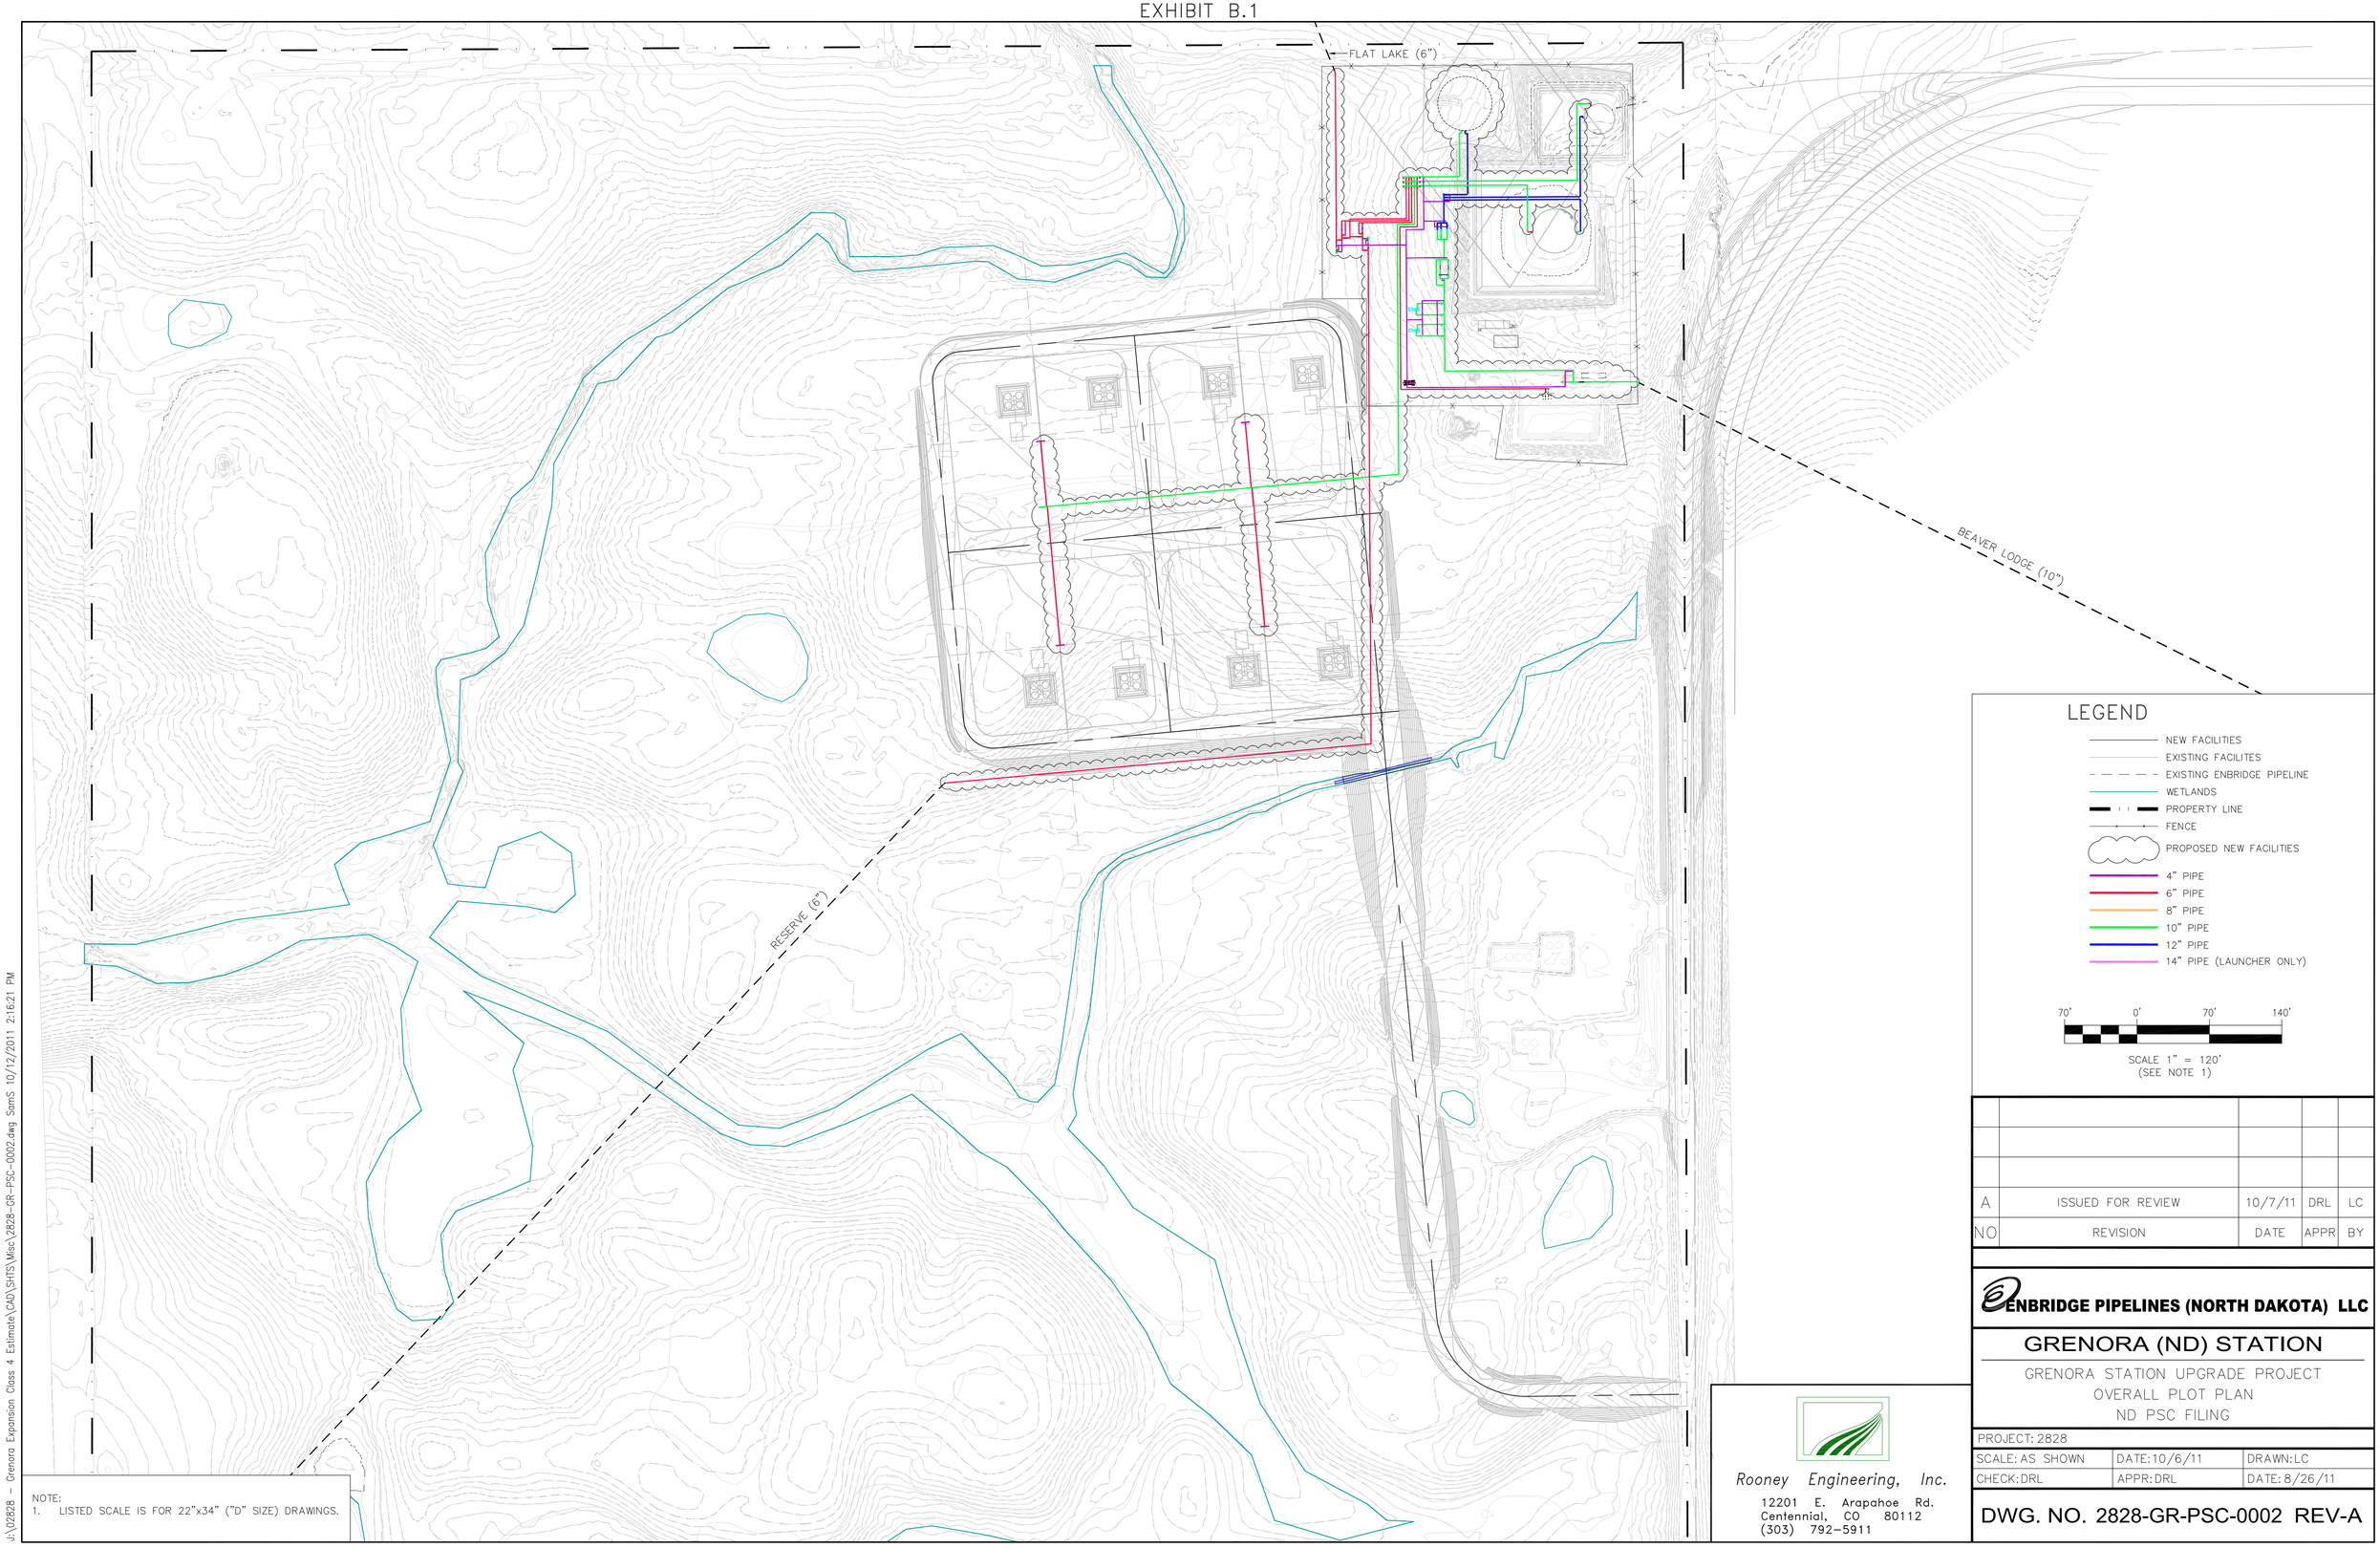


## LEGEND

- NEW FACILITIES
- EXISTING FACILITES
- EXISTING ENBRIDGE PIPELINE
- WETLANDS
- PROPERTY LINE
- FENCE
- PROPOSED NEW FACILITIES
- 4" PIPE
- 6" PIPE
- 8" PIPE
- 10" PIPE
- 12" PIPE
- 14" PIPE (LAUNCHER ONLY)

70' 0' 70' 140'

SCALE 1" = 120'
(SEE NOTE 1)

NOTE:
1. LISTED SCALE IS FOR 22"x34" ("D" SIZE) DRAWINGS.

| NO | REVISION | DATE | APPR | BY |
|---|---|---|---|---|
| | | | | |
| | | | | |
| | | | | |
| A | ISSUED FOR REVIEW | 10/7/11 | DRL | LC |

ENBRIDGE PIPELINES (NORTH DAKOTA) LLC

# GRENORA (ND) STATION

GRENORA STATION UPGRADE PROJECT
OVERALL PLOT PLAN
ND PSC FILING

*Rooney Engineering, Inc.*
12201 E. Arapahoe Rd.
Centennial, CO 80112
(303) 792-5911

| | | |
|---|---|---|
| PROJECT: 2828 | | |
| SCALE: AS SHOWN | DATE: 10/6/11 | DRAWN: LC |
| CHECK: DRL | APPR: DRL | DATE: 8/26/11 |

DWG. NO. 2828-GR-PSC-0002 REV-A

J:\02828 - Grenora Expansion Class 4 Estimate\CAD\SHTS\Misc\2828-GR-PSC-0002.dwg SamS 10/12/2011 2:16:21 PM

EXHIBIT B.1.1

ENBRIDGE PROPERTY LINE

FUTURE TANK EXPANSION

TK-8004
40,000 BBL

TK-8002
15,000 BBL

TK-8003
30,000 BBL

FLAT LAKE (6")

FILL MANIFOLD

SUCTION HEADER

BOOSTER PUMPS

RECEIVERS

METER RUN

MAINLINE PUMPS

NEW CONTROL BLDG

SUMP TANK

LAUNCHER

BEAVER LODGE (10")

RESERVE (6")

150TH DRIVE NW

ENBRIDGE PROPERTY LINE

## LEGEND

- NEW FACILITIES
- EXISTING FACILITES
- EXISTING ENBRIDGE PIPELINE
- WETLANDS
- PROPERTY LINE
- FENCE
- PROPOSED NEW FACILITIES
- 4" PIPE
- 6" PIPE
- 8" PIPE
- 10" PIPE
- 12" PIPE
- 14" PIPE (LAUNCHER ONLY)

30' 0' 30' 60'

SCALE 1" = 30'
(SEE NOTE 1)

NOTE:
1. LISTED SCALE IS FOR 22"x34" ("D" SIZE) DRAWINGS.

| NO | REVISION | DATE | APPR | BY |
|---|---|---|---|---|
| | | | | |
| | | | | |
| B | RE-ISSUED FOR REVIEW | 10/7/11 | DRL | LC |
| A | ISSUED FOR REVIEW | 9/28/11 | DRL | LC |

ENBRIDGE PIPELINES (NORTH DAKOTA) LLC

# GRENORA (ND) STATION

GRENORA STATION UPGRADE PROJECT
STATION PLOT PLAN
ND PSC FILING

| | | |
|---|---|---|
| PROJECT: 2828 | | |
| SCALE: AS SHOWN | DATE: 9/28/11 | DRAWN: LC |
| CHECK: DRL | APPR: DRL | DATE: 9/28/11 |

DWG. NO. 2828-GR-PSC-0001REV-B

*Rooney Engineering, Inc.*
12201 E. Arapahoe Rd.
Centennial, CO 80112
(303) 792-5911

J:\02828 - Grenora Expansion Class 4 Estimate\CAD\SHTS\Misc\2828-GR-PSC-0001.dwg SamS 10/12/2011 2:19:54 PM

EXHIBIT B.1.2

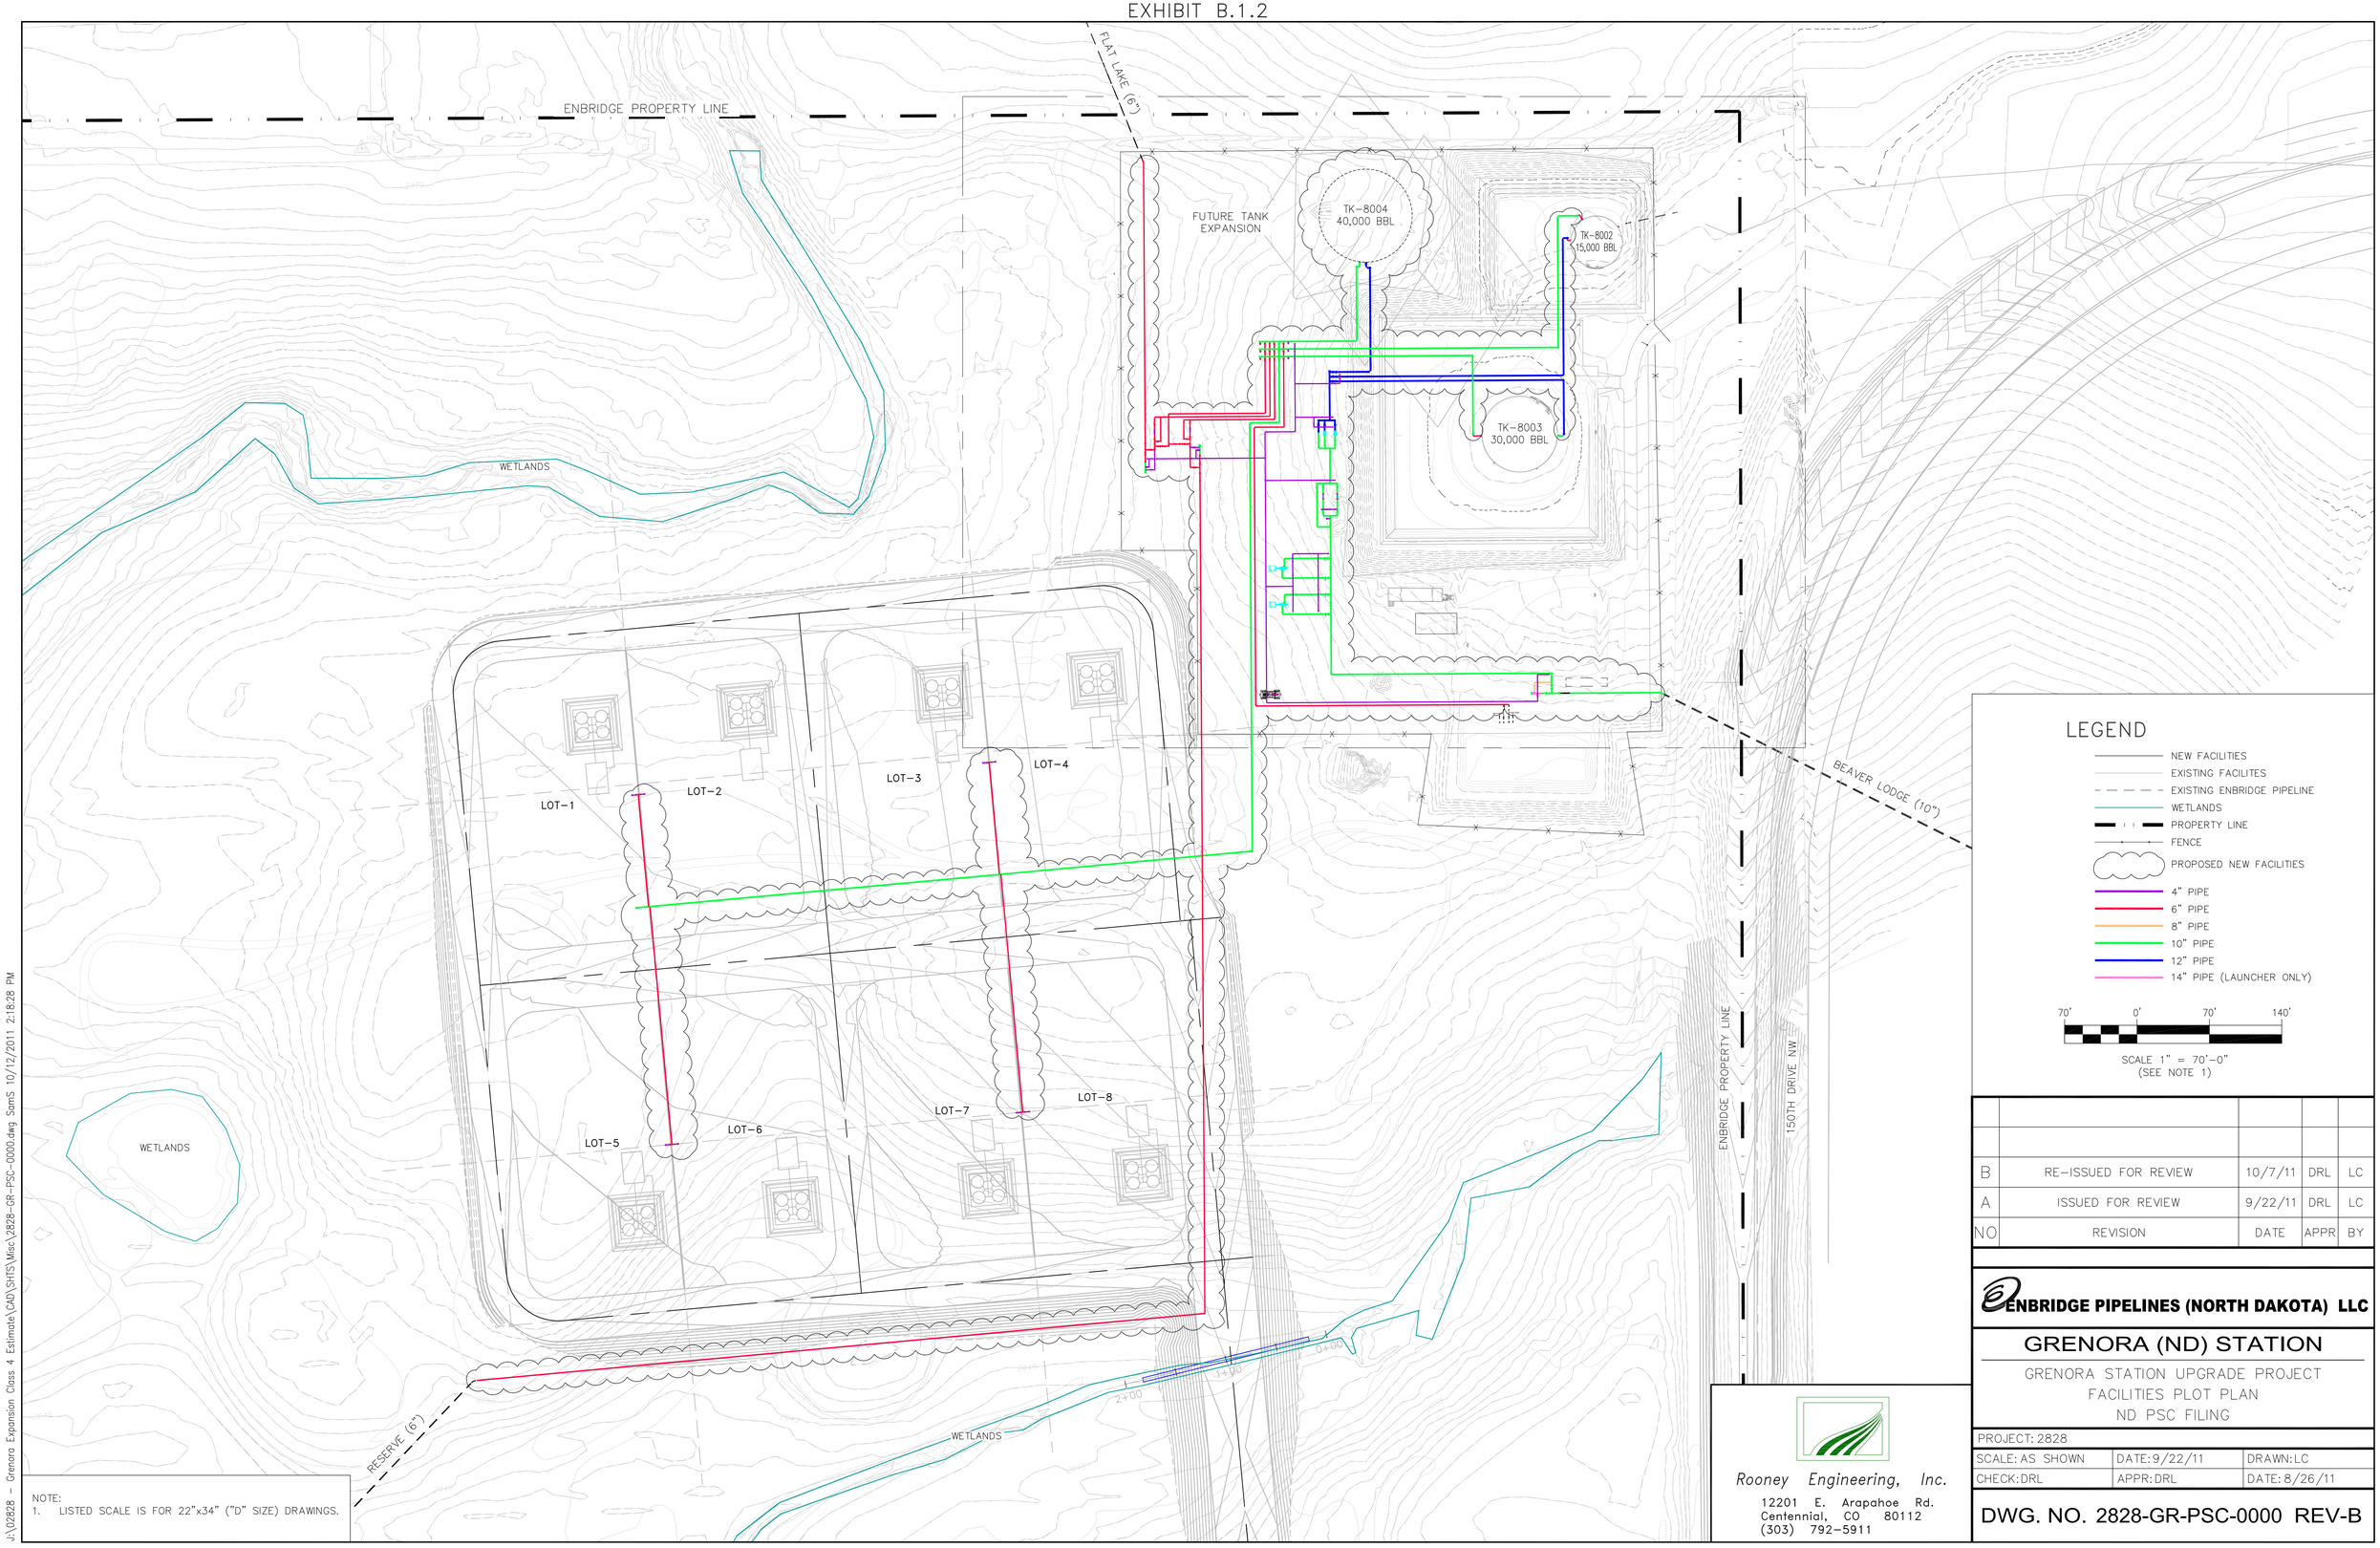


## LEGEND

- NEW FACILITIES
- EXISTING FACILITIES
- EXISTING ENBRIDGE PIPELINE
- WETLANDS
- PROPERTY LINE
- FENCE
- PROPOSED NEW FACILITIES
- 4" PIPE
- 6" PIPE
- 8" PIPE
- 10" PIPE
- 12" PIPE
- 14" PIPE (LAUNCHER ONLY)

70' 0' 70' 140'

SCALE 1" = 70'-0"
(SEE NOTE 1)

| NO | REVISION | DATE | APPR | BY |
|---|---|---|---|---|
| | | | | |
| | | | | |
| B | RE-ISSUED FOR REVIEW | 10/7/11 | DRL | LC |
| A | ISSUED FOR REVIEW | 9/22/11 | DRL | LC |

**ENBRIDGE PIPELINES (NORTH DAKOTA) LLC**

# GRENORA (ND) STATION

GRENORA STATION UPGRADE PROJECT
FACILITIES PLOT PLAN
ND PSC FILING

| | | |
|---|---|---|
| PROJECT: 2828 | | |
| SCALE: AS SHOWN | DATE: 9/22/11 | DRAWN: LC |
| CHECK: DRL | APPR: DRL | DATE: 8/26/11 |

DWG. NO. 2828-GR-PSC-0000 REV-B

*Rooney Engineering, Inc.*
12201 E. Arapahoe Rd.
Centennial, CO 80112
(303) 792-5911

NOTE:
1. LISTED SCALE IS FOR 22"x34" ("D" SIZE) DRAWINGS.

J:\02828 - Grenora Expansion Class 4 Estimate\CAD\SHTS\Misc\2828-GR-PSC-0000.dwg SamS 10/12/2011 2:18:28 PM

# EXHIBIT B.2

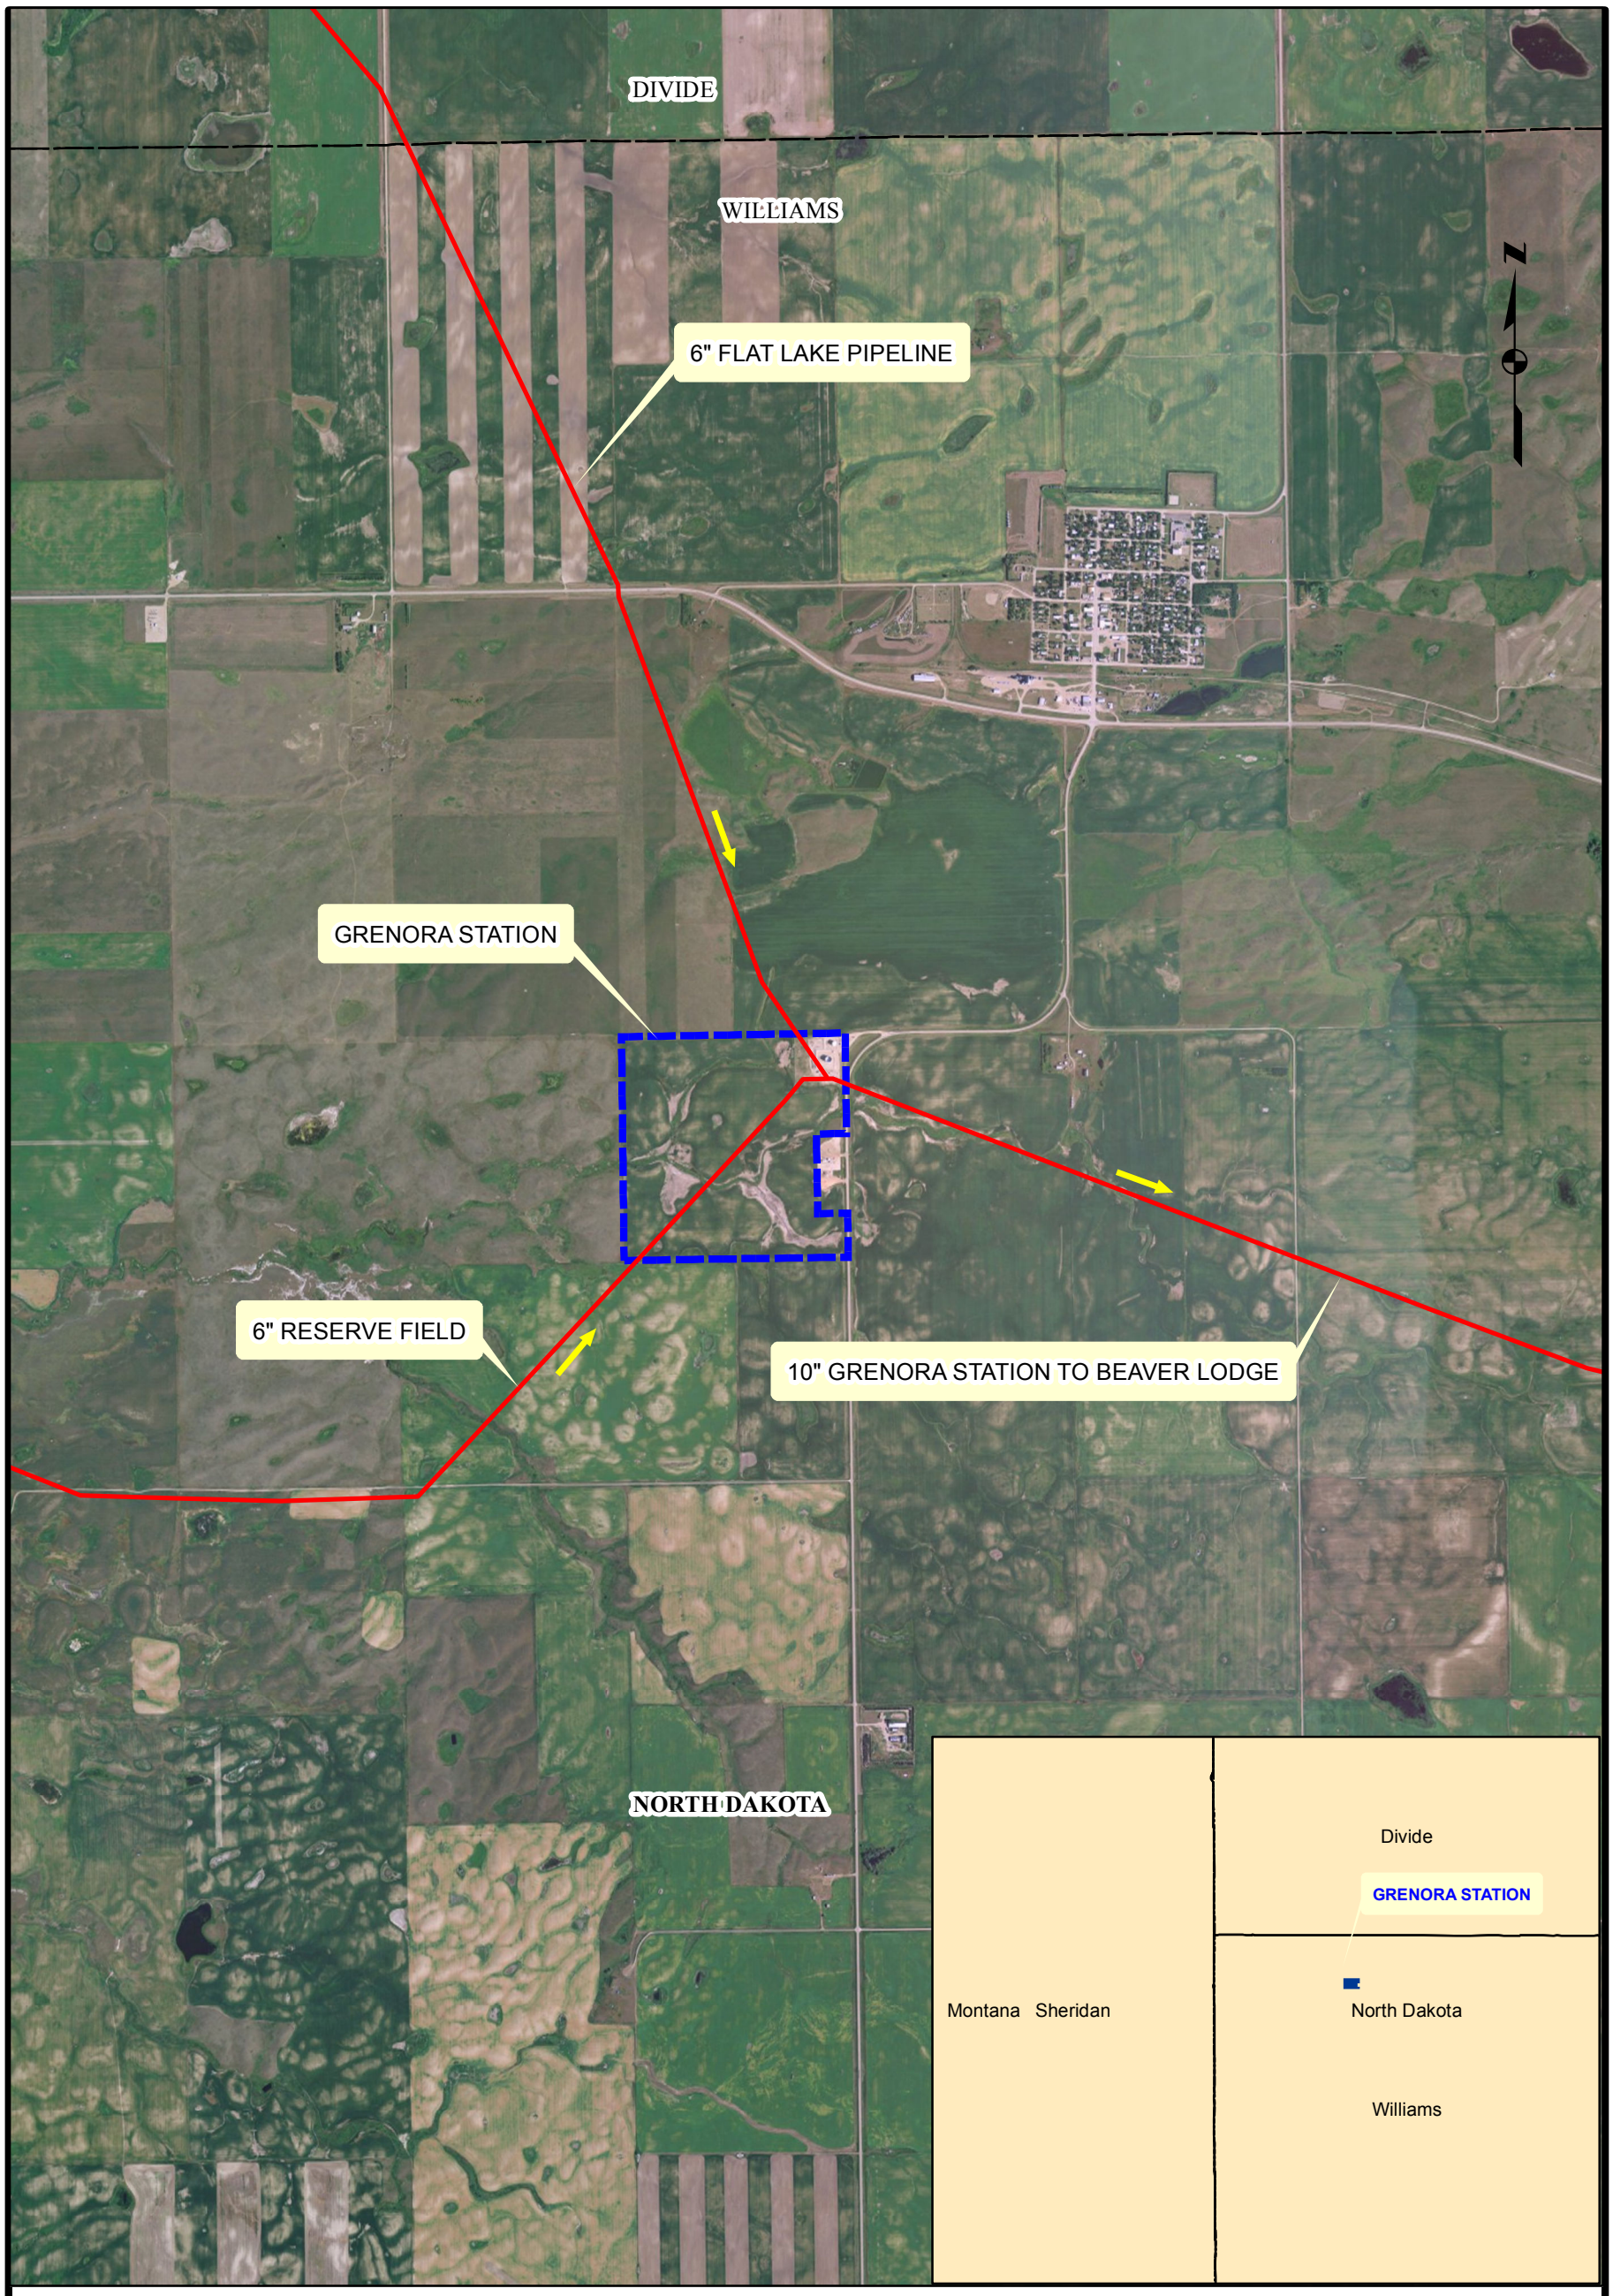


0 0.15 0.3 0.6 0.9 1.2 Miles

## Legend

- ENBRIDBE PIPELINES
- Enbridge-Grenora_Site

| REV NO. | DESCRIPTION | DATE | APPROVED | CHECKED | DRAWN |
|---|---|---|---|---|---|
| A | ISSUED FOR CLIENT REVIEW | 9/27/11 | | DL | RS |

PREPARED BY:
ROONEY ENGINEERING, INC.
CENTENNIAL, COLORADO
303-792-9911

ENBRIDGE PIPELINES (NORTH DAKOTA) LLC

GRENORA STATION UPGRADE PROJECT
LOCATION AERIAL MAP
WILLIAMS COUNTY, NORTH DAKOTA

DRAWN: RS | CHECKED: DL
DATE: 9/27/11 | SCALE: AS SHOWN

EXHIBIT-B.2

# EXHIBIT B.3

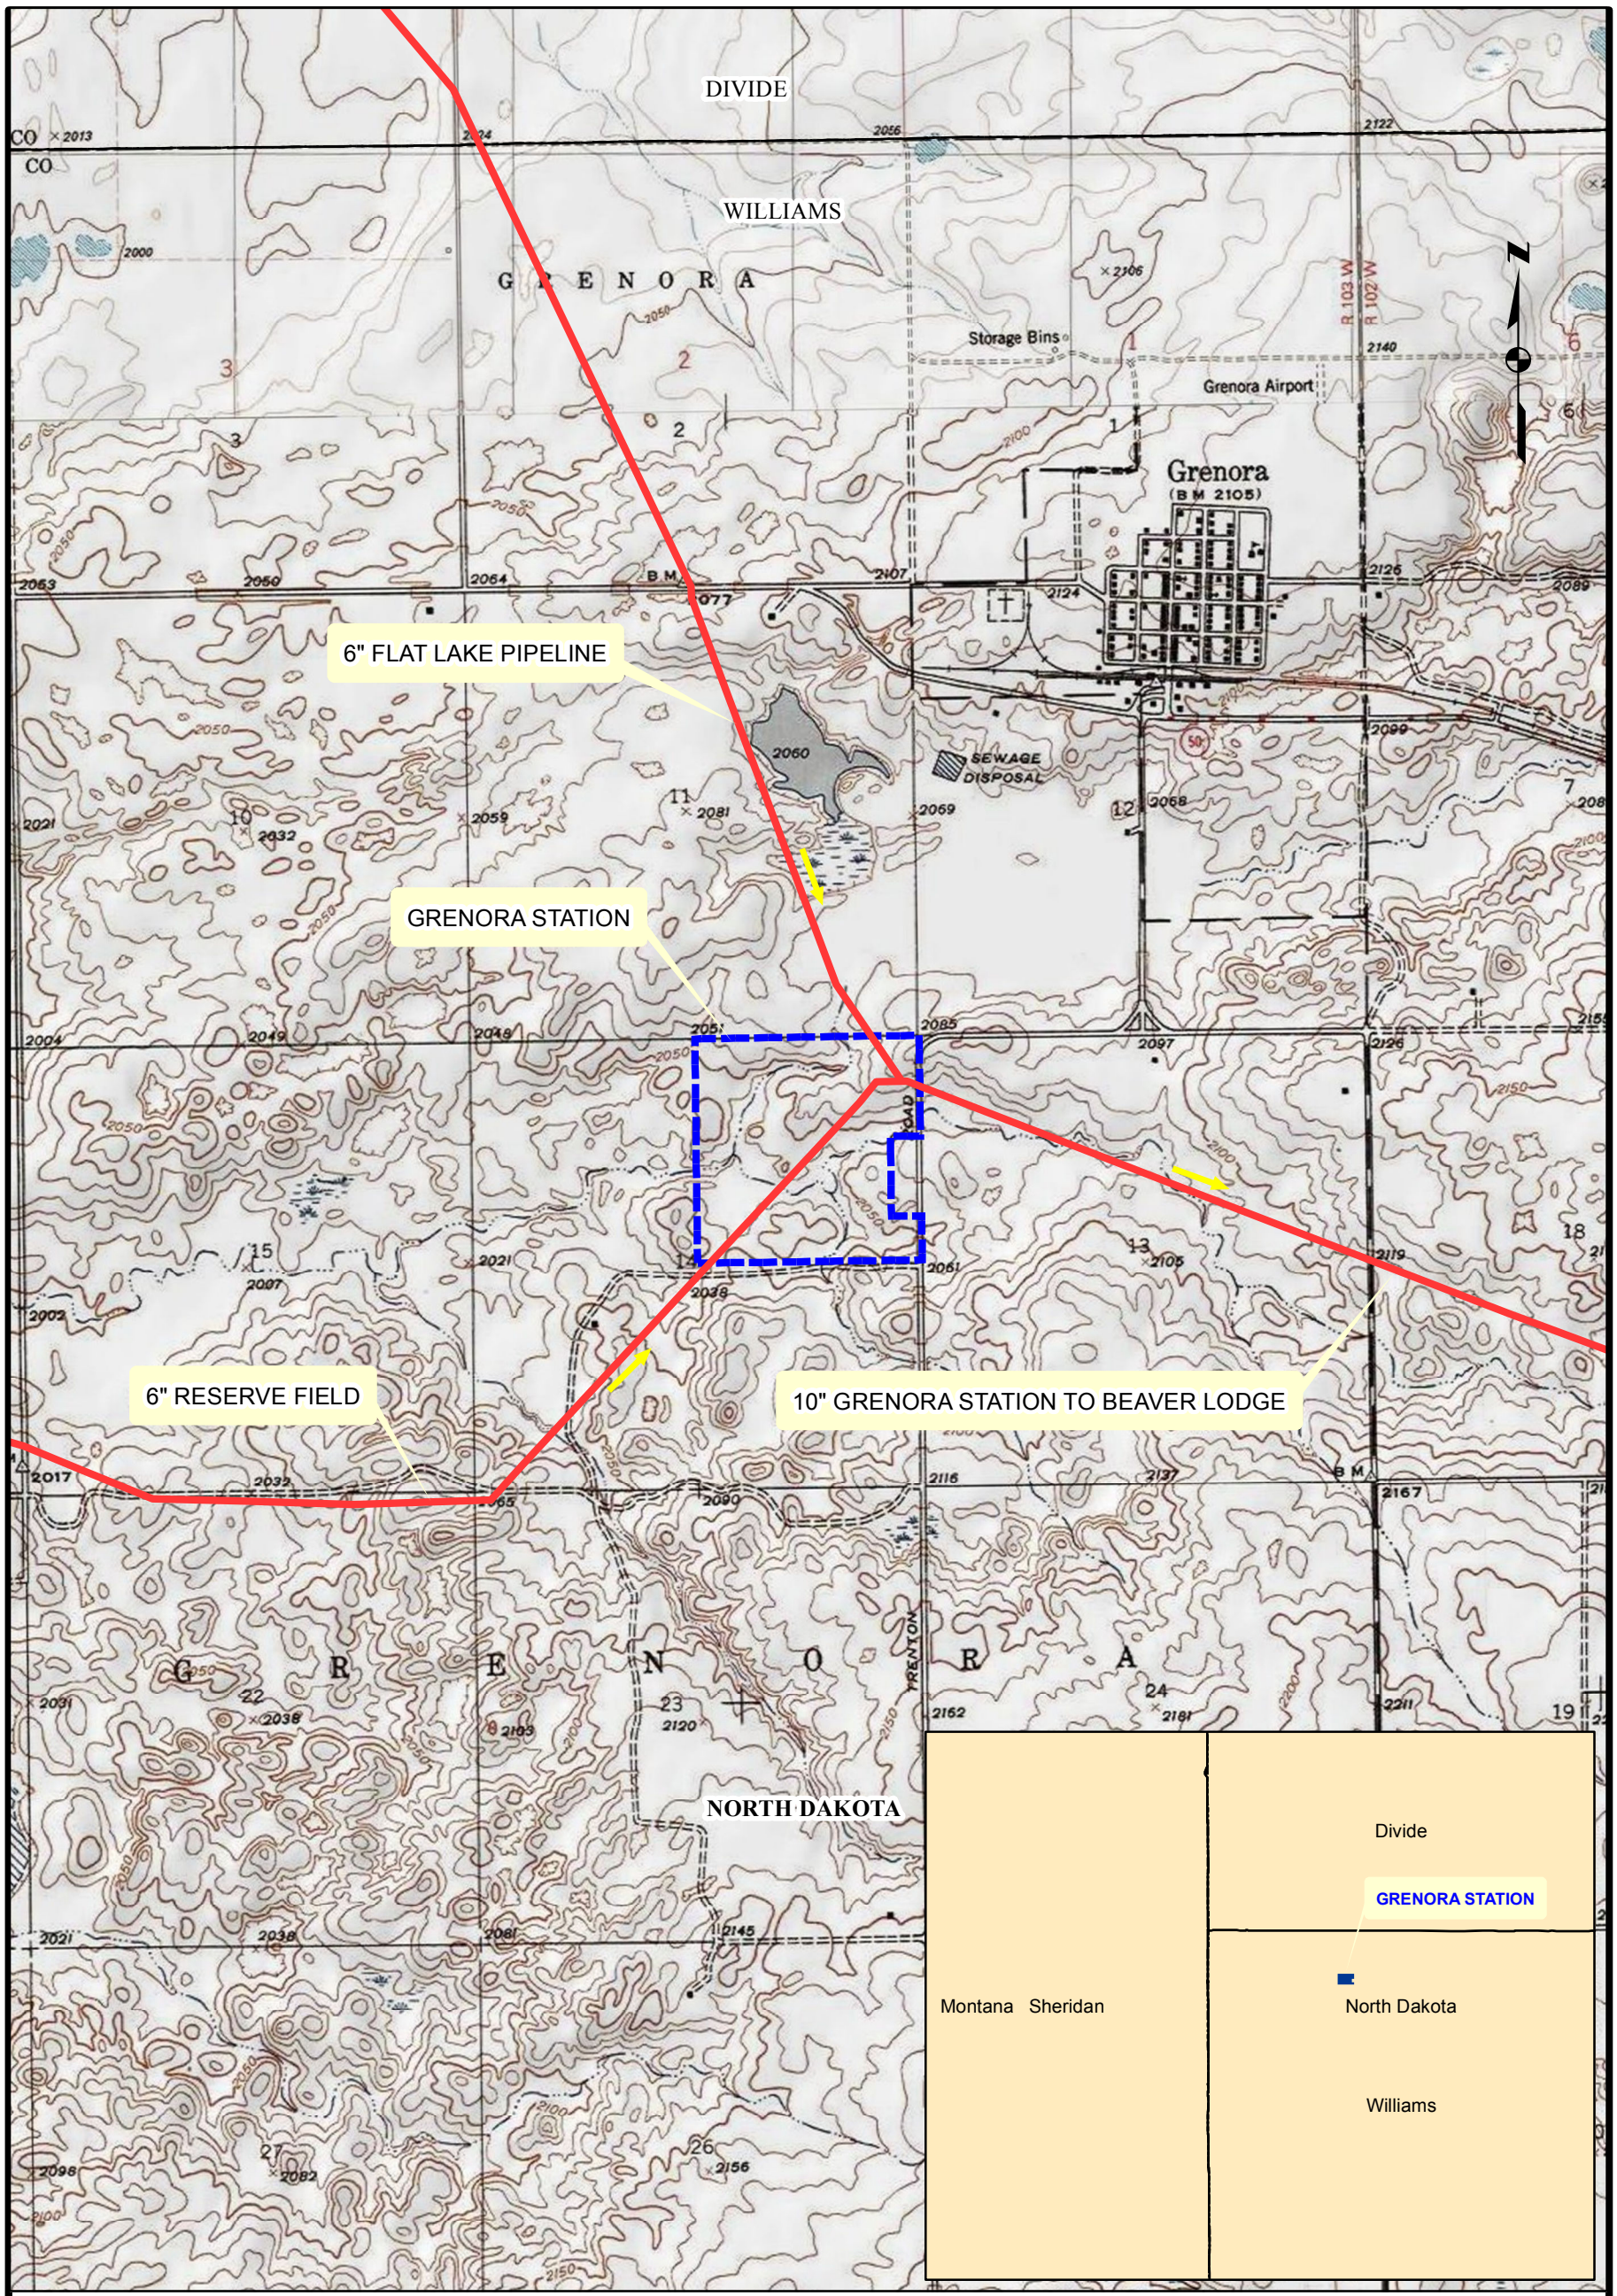


## Legend

- ENBRIDBE PIPELINES
- Enbridge-Grenora_Site

| REV NO. | DESCRIPTION | DRAWN | CHECKED | APPROVED | DATE |
|---|---|---|---|---|---|
| A | ISSUED FOR CLIENT REVIEW | RS | DL | | 9/27/11 |

PREPARED BY:
ROONEY ENGINEERING, INC.
CENTENNIAL, COLORADO
303-792-5911

ENBRIDGE PIPELINES (NORTH DAKOTA) LLC

GRENORA STATION UPGRADE PROJECT
LOCATION TOPOGRAPHICAL MAP
WILLIAMS COUNTY, NORTH DAKOTA

DRAWN: RS | CHECKED: DL
DATE: 9/27/11 | SCALE: AS SHOWN

EXHIBIT-B.3