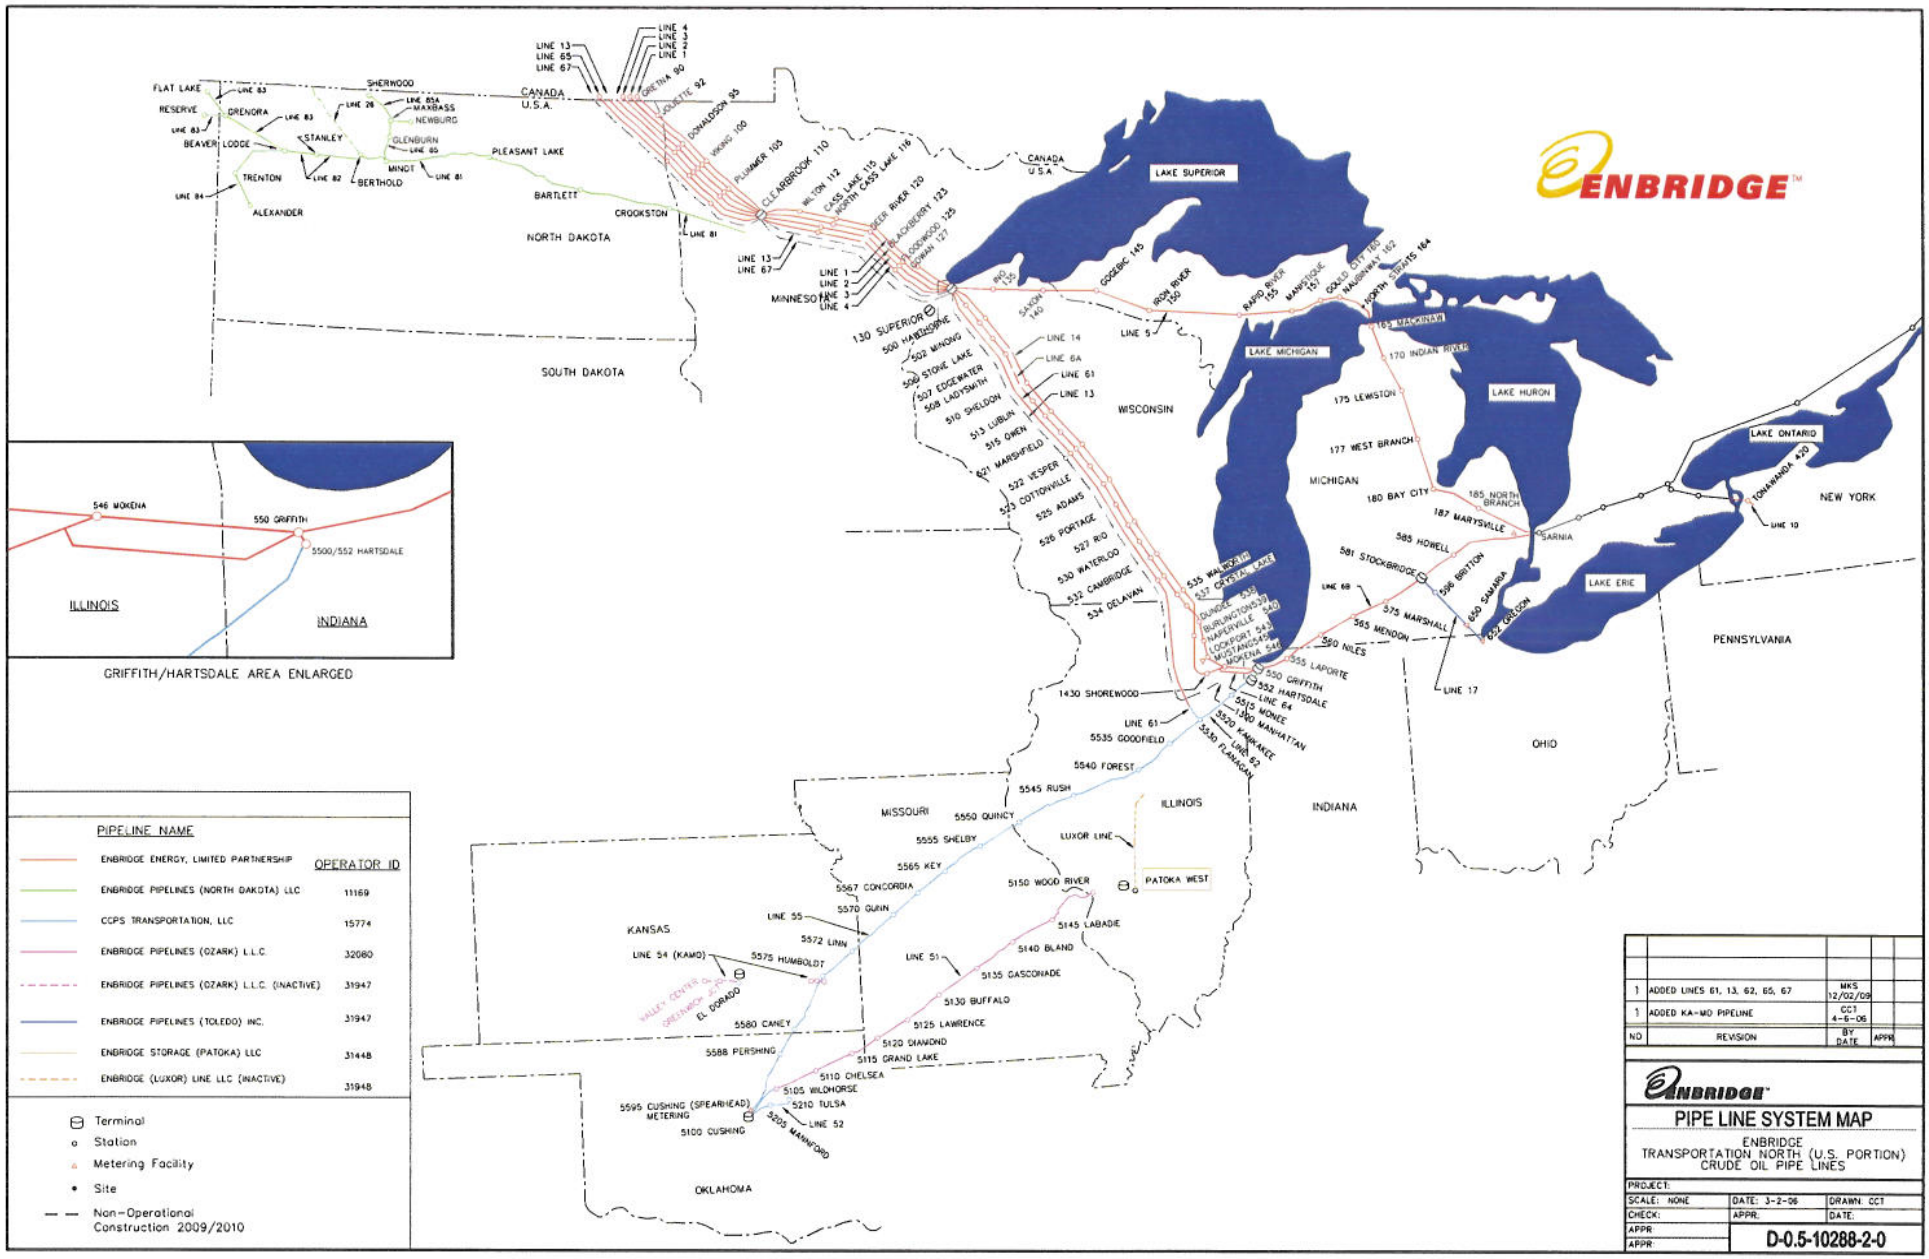
ENBRIDGE
CANADA U.S.A.
NORTH DAKOTA
SOUTH DAKOTA
MINNESOTA
WISCONSIN
MICHIGAN
ILLINOIS
INDIANA
OHIO
PENNSYLVANIA
NEW YORK
MISSOURI
KANSAS
OKLAHOMA
LAKE SUPERIOR
LAKE MICHIGAN
LAKE HURON
LAKE ERIE
LAKE ONTARIO
130 SUPERIOR
CLEARBROOK 110
PLUMMER 103
DONALDSON 93
GRETNA 90
JOLIETTE 92
FLAT LAKE
RESERVE
BEAVER LODGE
GRENORA
STANLEY
TRENTON
ALEXANDER
SHERWOOD
MANDASS
NEWBURG
GLENBURN
MINOT
BERTHOLD
PLEASANT LAKE
BARTLETT
CROOKSTON
GOGEBIC 145
IRON RIVER 150
RAPID RIVER 155
MANISTIQUE 157
GOULD CITY 160
NAUBINAY 162
NORTH STRAITS 164
165 MACKINAW
170 INDIAN RIVER
175 LEWISTON
177 WEST BRANCH
180 BAY CITY
185 NORTH BRANCH
187 MARYSVILLE
SARNIA
585 HOWELL
581 STOCKBRIDGE
596 BRITTON
650 SAMARIA
652 GRELOON
575 MARSHALL
565 MENDON
560 NILES
555 LAPORTE
550 GRIFFITH
552 HARTSDALE
535 WALWORTH
537 CRYSTAL LAKE
1430 SHOREWOOD
5535 GOODFIELD
5540 FOREST
5545 RUSH
5550 QUINCY
5555 SHELBY
5565 KEY
5567 CONCORDIA
5570 QUINN
5572 LINN
5575 HUMBOLDT
5580 CANEY
5588 PERSHING
5595 CUSHING (SPEARHEAD) METERING
5100 CUSHING
5205 MANNFORD
5210 TULSA
5105 WILDHORSE
5110 CHELSEA
5115 GRAND LAKE
5120 DIAMOND
5125 LAWRENCE
5130 BUFFALO
5135 GASCONADE
5140 BLAND
5145 LABADIE
5150 WOOD RIVER
PATOKA WEST
LUXOR LINE
EL DORADO
LINE 54 (KAMO)
LINE 55
LINE 51
LINE 52
LINE 61
LINE 62
LINE 64
LINE 17
LINE 10
TONAWANDA 420
546 MOKENA
550 GRIFFITH
5500/552 HARTSDALE
GRIFFITH/HARTSDALE AREA ENLARGED
PIPELINE NAME
OPERATOR ID
ENBRIDGE ENERGY, LIMITED PARTNERSHIP
ENBRIDGE PIPELINES (NORTH DAKOTA) LLC 11169
CCPS TRANSPORTATION, LLC 15774
ENBRIDGE PIPELINES (OZARK) L.L.C. 32080
ENBRIDGE PIPELINES (OZARK) L.L.C. (INACTIVE) 31947
ENBRIDGE PIPELINES (TOLEDO) INC. 31947
ENBRIDGE STORAGE (PATOKA) LLC 31448
ENBRIDGE (LUXOR) LINE LLC (INACTIVE) 31948
Terminal
Station
Metering Facility
Site
Non-Operational Construction 2009/2010
1 ADDED LINES 61, 13, 62, 65, 67 MKS 12/02/09
1 ADDED KA-MO PIPELINE CCT 4-6-06
NO REVISION BY DATE APPR
PIPE LINE SYSTEM MAP
ENBRIDGE TRANSPORTATION NORTH (U.S. PORTION) CRUDE OIL PIPE LINES
PROJECT:
SCALE: NONE
DATE: 3-2-06
DRAWN: CCT
CHECK:
APPR.
DATE:
APPR:
APPR:
D-0.5-10288-2-0