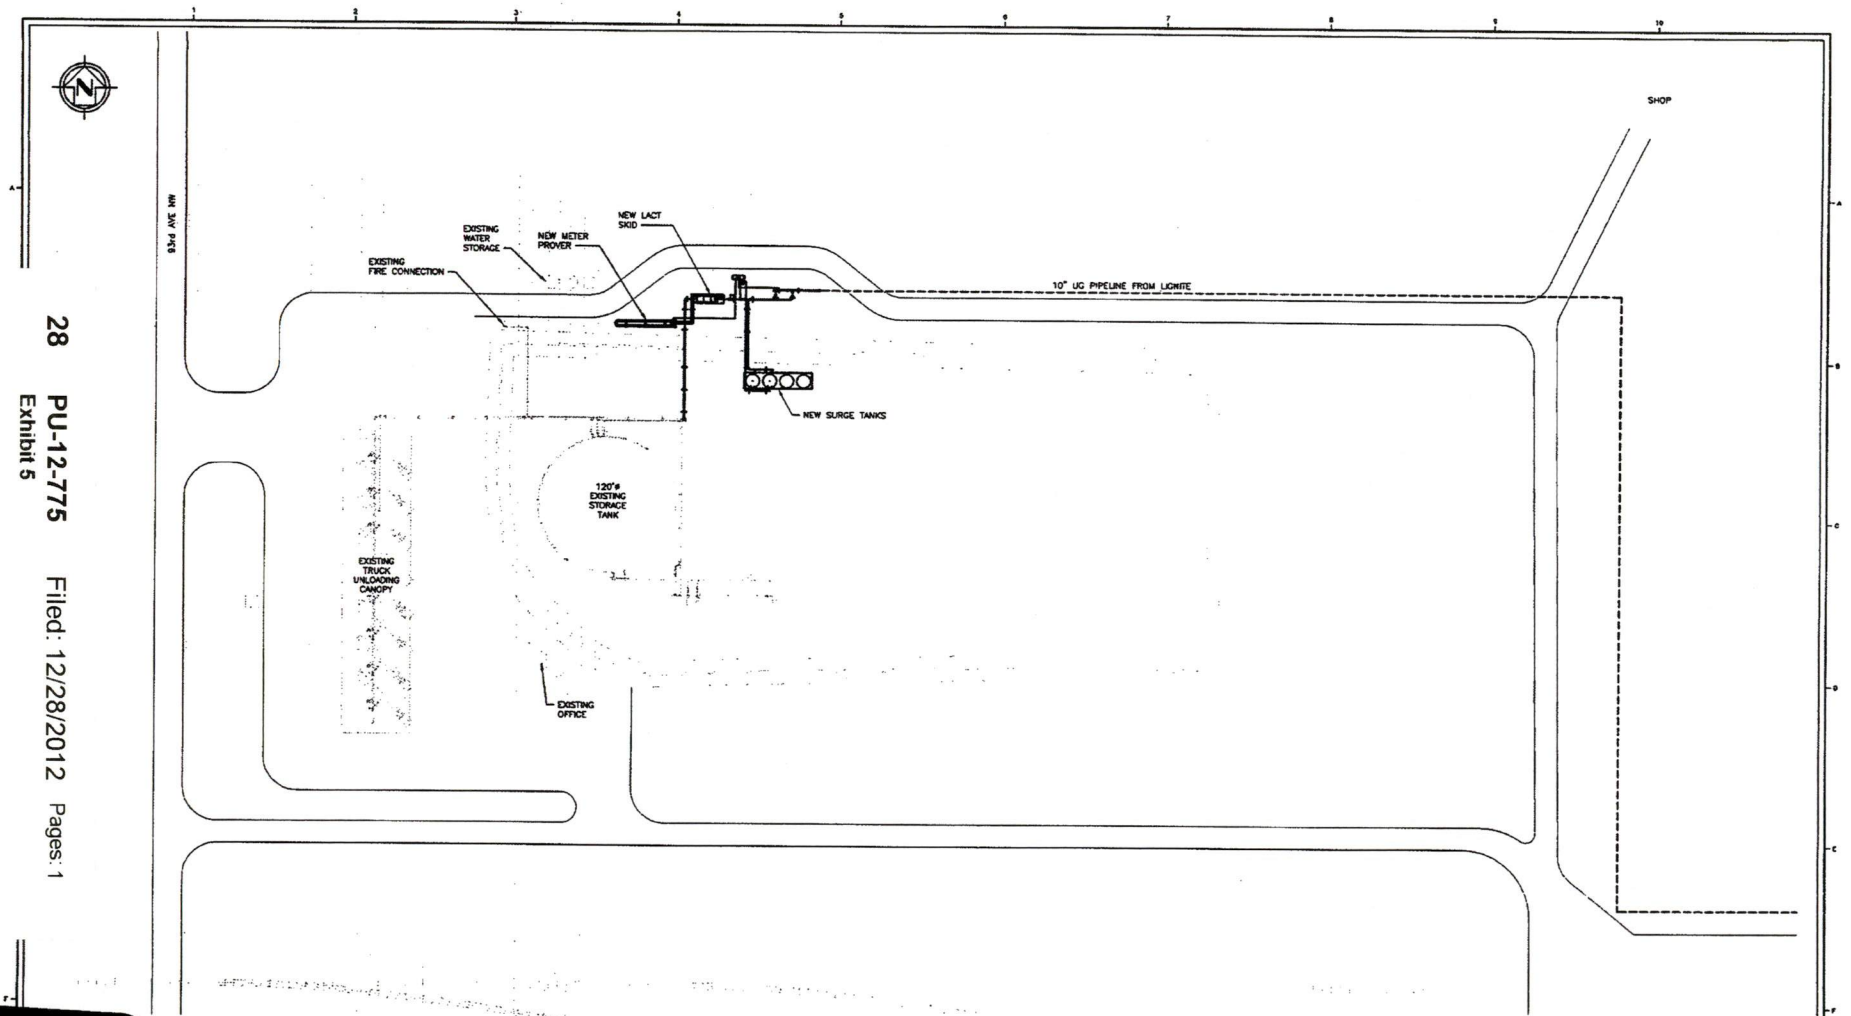

REFERENCE DRAWINGS	REV	DESCRIPTION	DATE	DESIGNER	CHECKED	ENGINEER	PROJ MGR
	A	FOR REFERENCE ONLY	12/26/12	CTT			CSK

FOR REFERENCE ONLY

KESTREL ENGINEERING GROUP

DWG CREATED: 12/26/12 | BY: CTT
PROJECT NO: 12110 | SCALE: 1"=50'

THE DOCUMENT AND CONTENTS ARE CONFIDENTIAL AND PROPRIETARY TO KESTREL ENGINEERING GROUP, INC. BEFORE THE DOCUMENT MAY BE REPRODUCED, DISTRIBUTED, OR DISCLOSED TO ANY PERSON IN WHOLE OR IN PART, WITHOUT THE EXPRESS WRITTEN CONSENT FROM KESTREL ENGINEERING GROUP, INC.

PROJECT: BASIN TRANSLOAD
STAMPEDE, ND

DWG NAME: TRUCK UNLOADING AREA PLAN

DRAWING NUMBER	SHEET COUNT	REVISION
12110-G-200	- OF -	A

EXHIBIT 5

28 PU-12-775 Filed: 12/28/2012 Pages: 1
Exhibit 5

Basin Transload, LLC