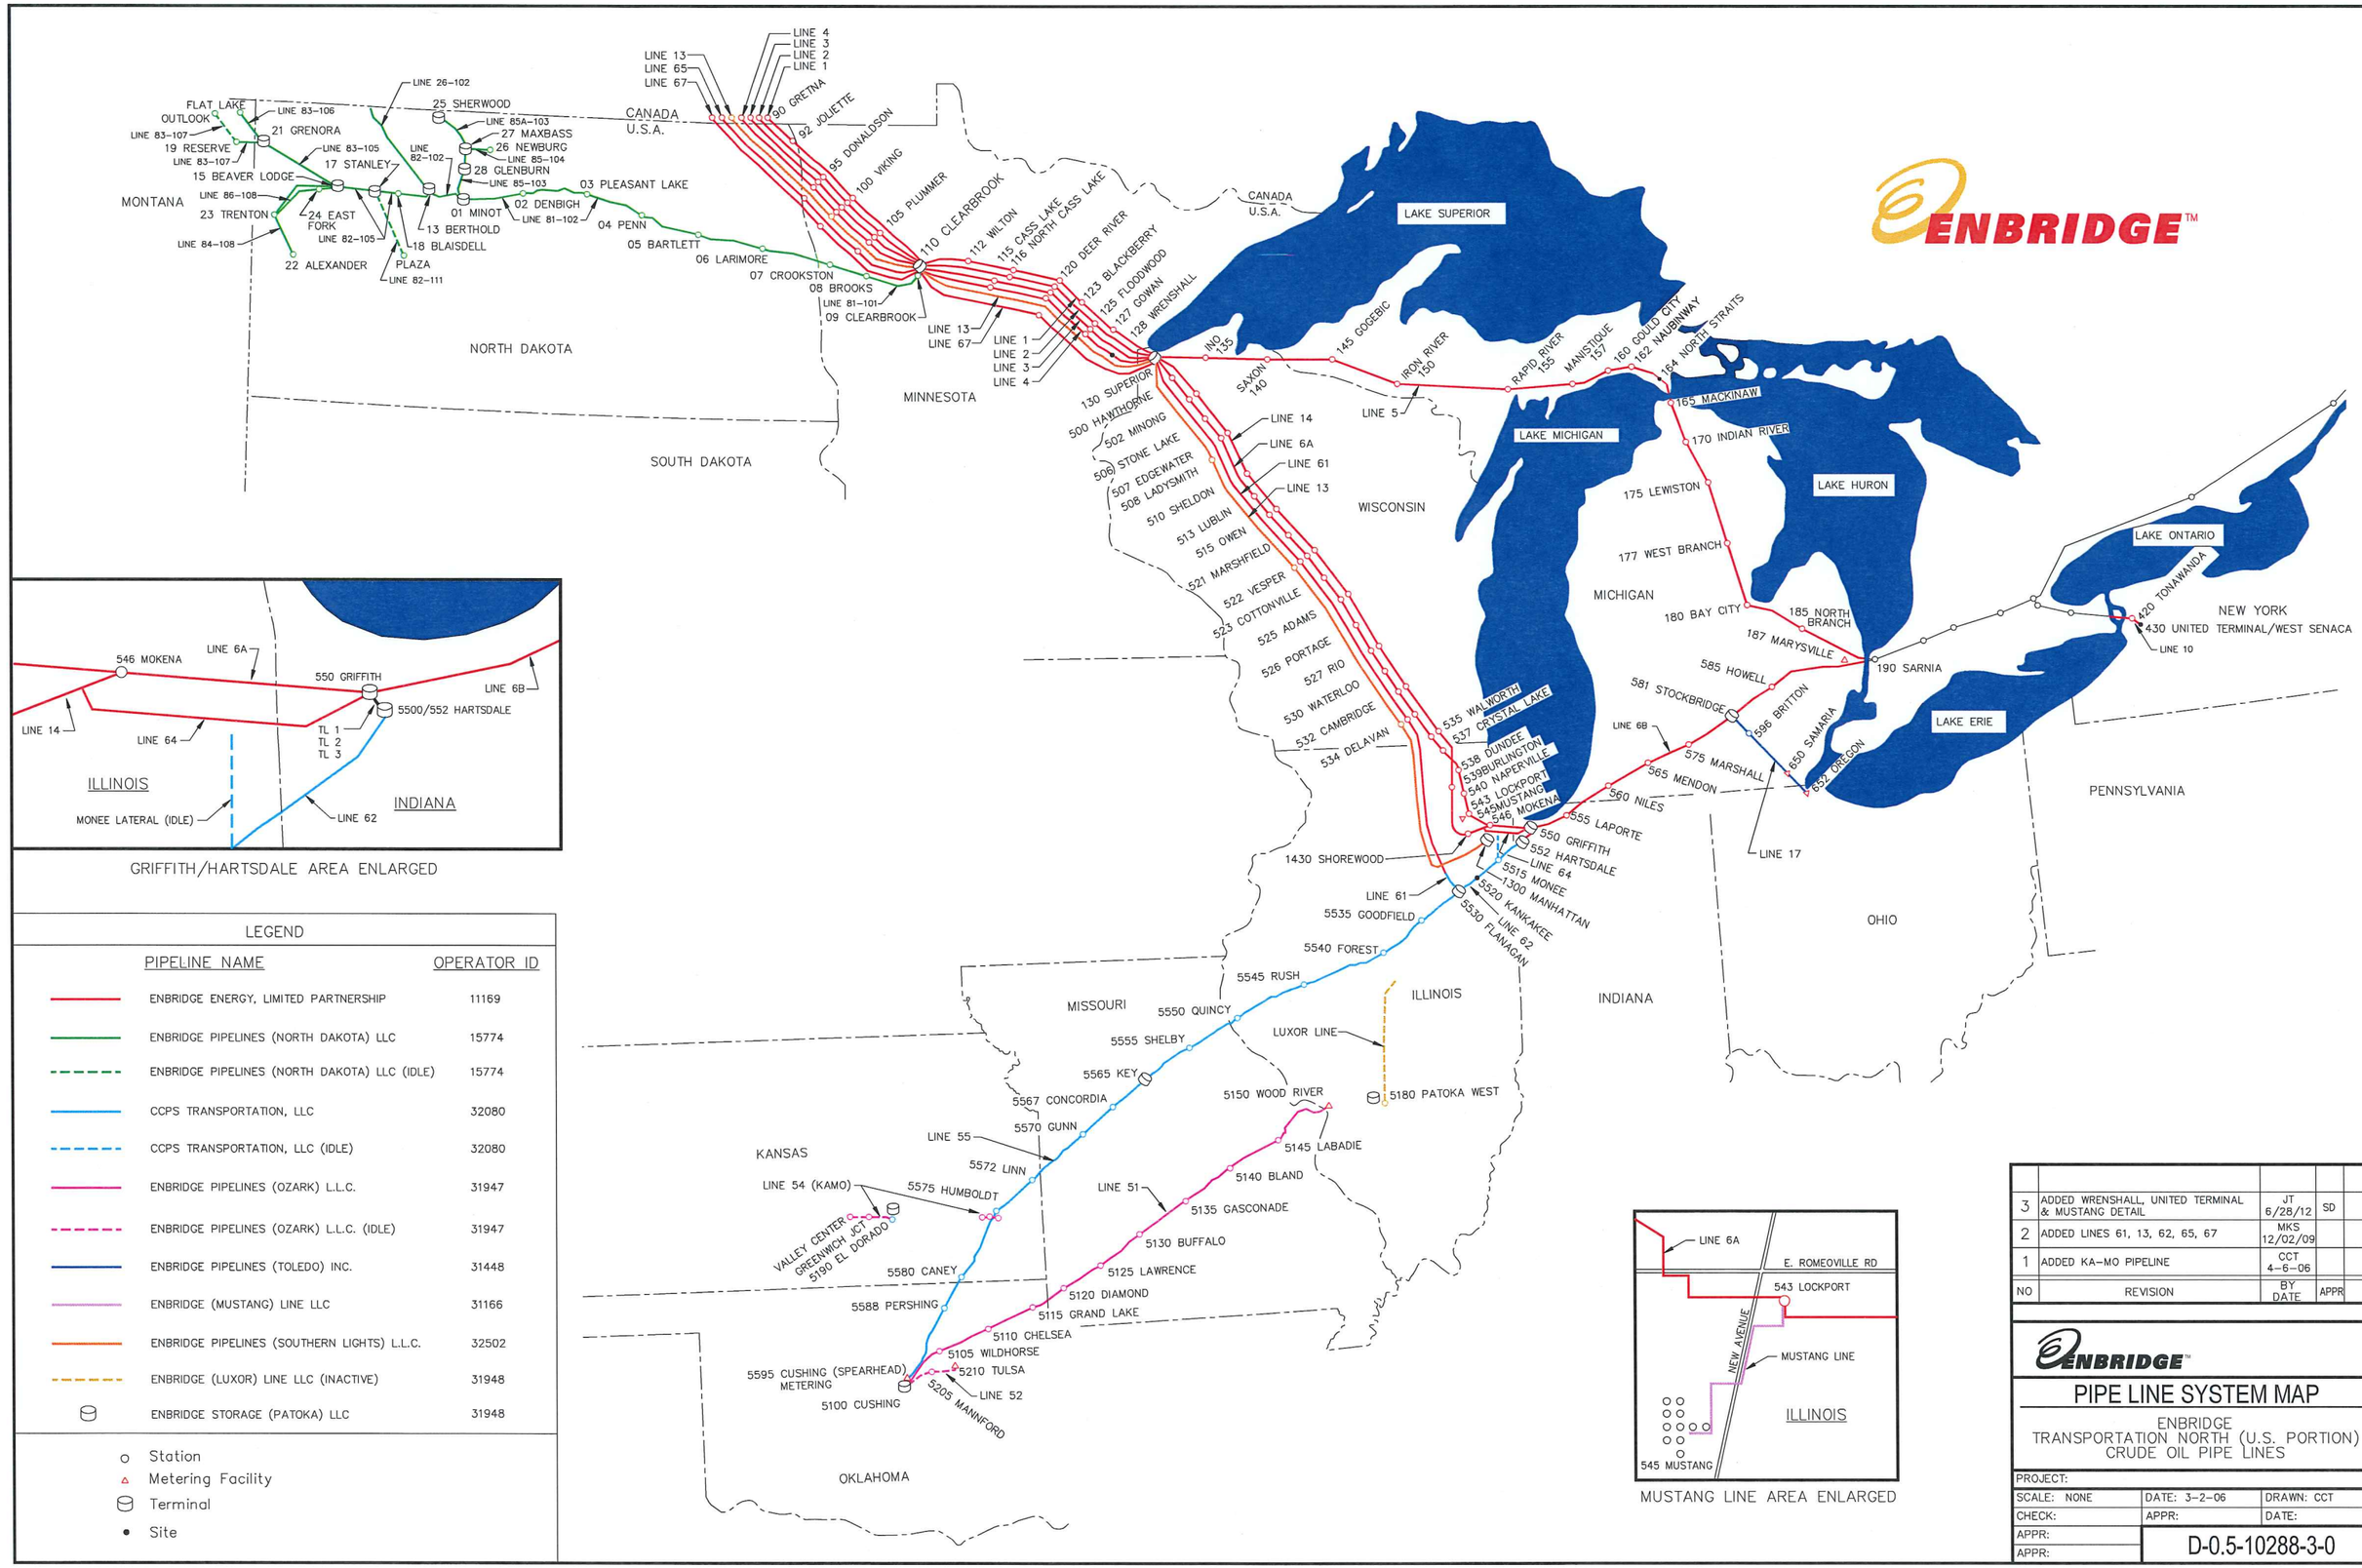

NO	REVISION	BY DATE	APPR
3	ADDED WRENSHALL, UNITED TERMINAL & MUSTANG DETAIL	JT 6/28/12	SD
2	ADDED LINES 61, 13, 62, 65, 67	MKS 12/02/09	
1	ADDED KA-MO PIPELINE	CCT 4-6-06	

ENBRIDGE™

PIPE LINE SYSTEM MAP

ENBRIDGE
TRANSPORTATION NORTH (U.S. PORTION)
CRUDE OIL PIPE LINES

PROJECT:		
SCALE: NONE	DATE: 3-2-06	DRAWN: CCT
CHECK:	APPR:	DATE:
APPR:		
APPR:	D-0.5-10288-3-0	