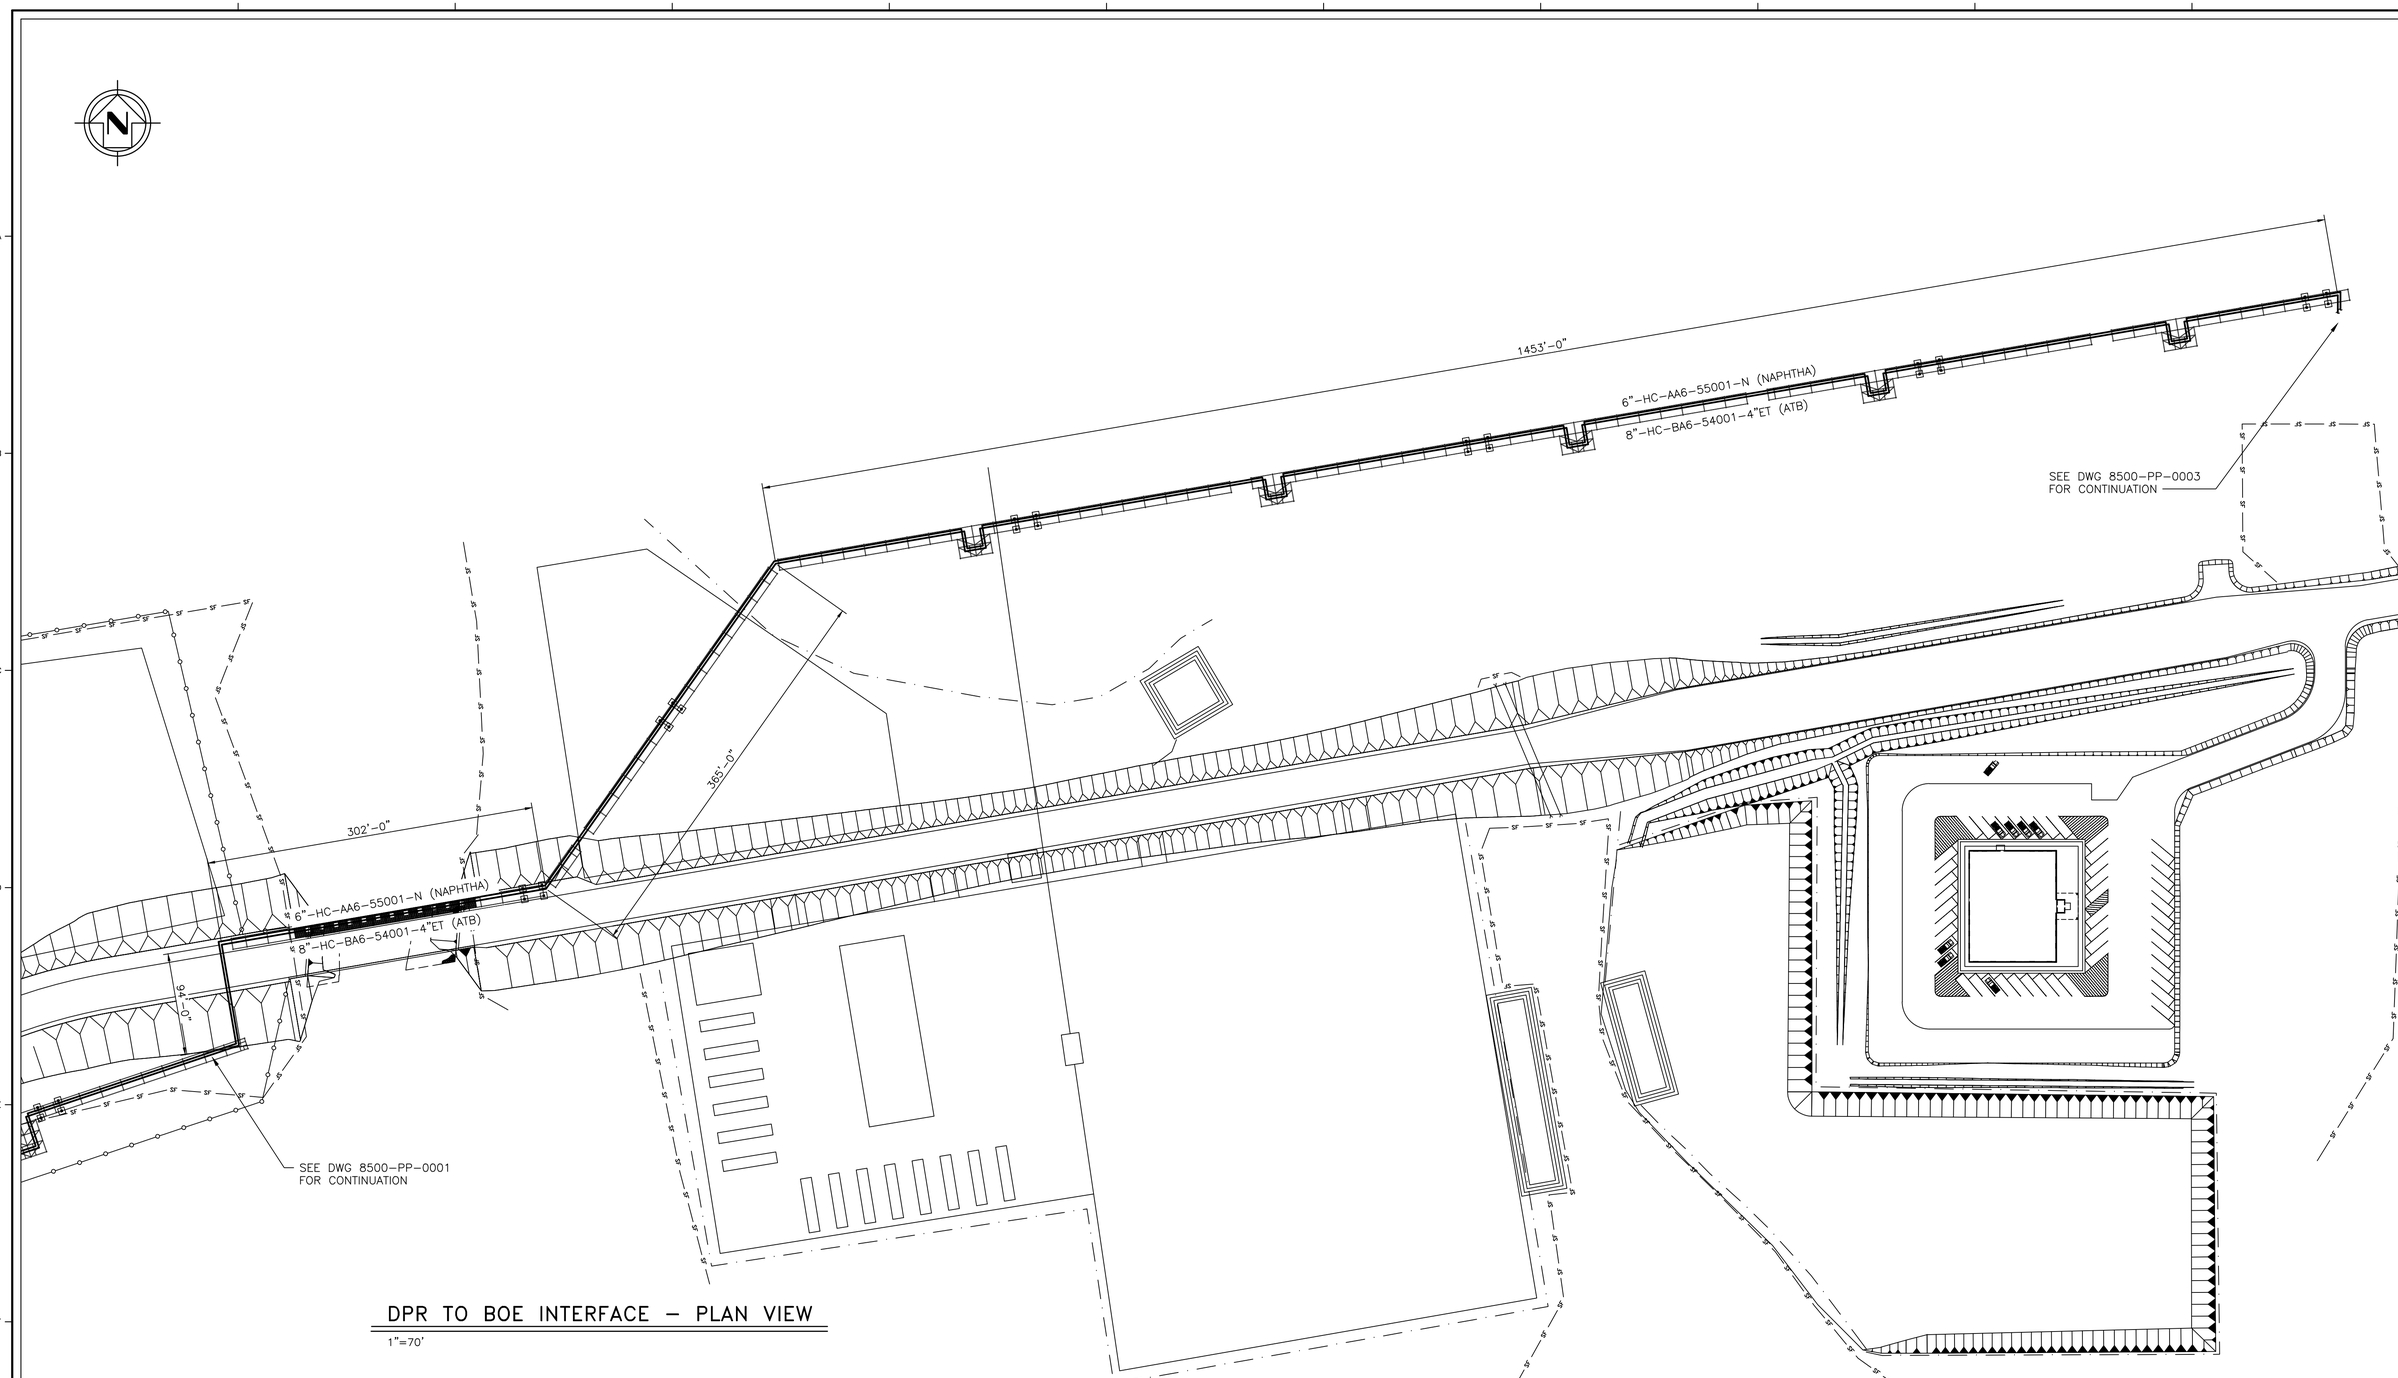

DPR TO BOE INTERFACE – PLAN VIEW

1"=70'

DWG. NO.	REFERENCE DRAWINGS	REV	DESCRIPTION	DATE	DESIGNER	CHECKED	ENGINEER	PROJ MGR
		P–A	PROGRESS PRINT	TBD	EPB			MAB

PROGRESS PRINT

Progress Print is intended for general concept and reference only, all dimensions and annotation shown are for reference only. This drawing has not been checked.

KESTREL ENGINEERING GROUP

DWG CREATED: 12/3/13	BY: EPB
PROJECT NO: 12–198	SCALE: AS NOTED

THE DOCUMENT AND CONTENTS ARE CONFIDENTIAL AND PROPRIETARY TO KESTREL ENGINEERING GROUP, INC. NEITHER THE DOCUMENT NOR CONTENTS MAY BE REPRODUCED, USED, RELEASED OR DISCLOSED, IN WHOLE OR IN PART, WITHOUT THE EXPRESS PRIOR WRITTEN CONSENT FROM KESTREL ENGINEERING GROUP, INC.

PROJECT: 20,000 BPSD DAKOTA PRAIRIE REFINERY
DICKINSON, NORTH DAKOTA

DWG NAME: DPR TO BOE INTERFACE – PLAN VIEW

DRAWING NUMBER	SHEET COUNT	REVISION
8500–PP–0002	– OF –	P–A