NOTES:

1. ALL COORDINATES ARE INDICATED AS STATE PLANE COORDINATES.

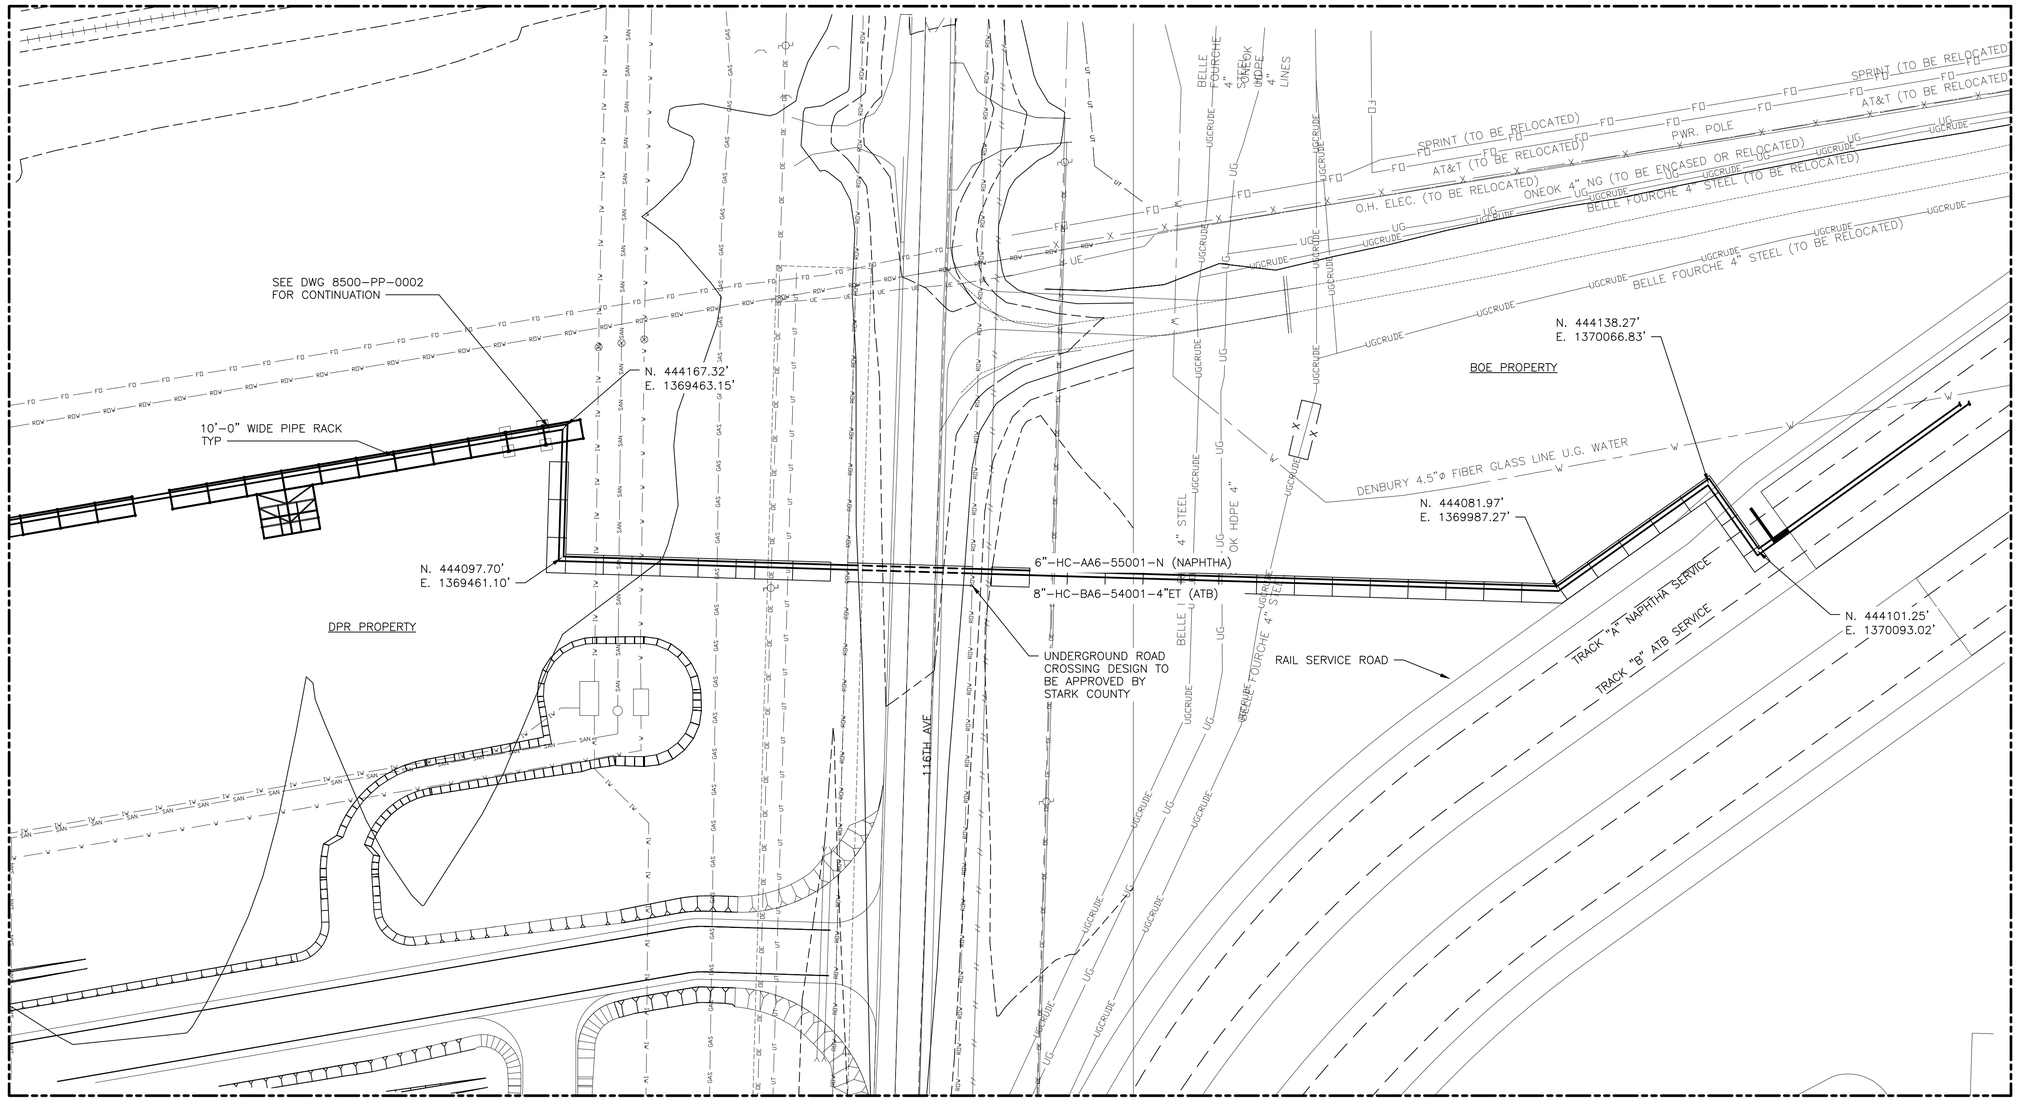

DPR TO BOE INTERFACE – PLAN VIEW

1"=40'

DWG. NO.	REFERENCE DRAWINGS	REV	DESCRIPTION	DATE	DESIGNER	CHECKED	ENGINEER	PROJ MGR
		P-C	FOR REFERENCE ONLY	12/16/13	EPB			MAB
		P-B	FOR REFERENCE ONLY	12/13/13	HDW			MAB
		P-A	PROGRESS PRINT	12/10/13	EPB			MAB

FOR REFERENCE ONLY

KESTREL ENGINEERING GROUP

DWG CREATED: 12/3/13 | BY: EPB
PROJECT NO: 12-198 | SCALE: AS NOTED

THE DOCUMENT AND CONTENTS ARE CONFIDENTIAL AND PROPRIETARY TO KESTREL ENGINEERING GROUP, INC. NEITHER THE DOCUMENT NOR CONTENTS MAY BE REPRODUCED, USED, RELEASED OR DISCLOSED, IN WHOLE OR IN PART, WITHOUT THE EXPRESS PRIOR WRITTEN CONSENT FROM KESTREL ENGINEERING GROUP, INC.

PROJECT: 20,000 BPSD DAKOTA PRAIRIE REFINERY
DICKINSON, NORTH DAKOTA

DWG NAME: DPR TO BOE INTERFACE – PLAN VIEW

DRAWING NUMBER	SHEET COUNT	REVISION
8500-PP-0003	– OF –	P-C