CROWLEY FLECK PLLP
ATTORNEYS

Brian R. Bjella
100 West Broadway, Suite 250
P.O. Box 2798
Bismarck, ND 58502-2798
701.223.6585
bbjella@crowleyfleck.com

September 16, 2014

Mr. Darrell Nitschke
Executive Director
NORTH DAKOTA PUBLIC
SERVICE COMMISSION
600 E. Boulevard Avenue, Dept. 408
Bismarck, ND 58505-0480

Dear Mr. Nitschke:

In re: Antelope Hills Wind Project, LLC
Antelope Hills Wind Energy Project
Mercer County, North Dakota
Case No. PU-14-678

Enclosed for filing is one copy each of 4 exhibits for the Antelope Hills Wind Energy Project.

Please call should you have any questions.

Very truly yours,

BRIAN R. BJELLA

bw
Enc.

7 PU-14-678 Filed: 9/17/2014 Pages: 5
Pre-filed exhibits
Antelope Hills Wind Project, LLC
Brian Bjella, Crowley Fleck, PLLP

INFINITY
WIND POWER

Antelope Hills
OHTL - Miles 0-3

08/12/2014

Legend

- Proposed T-Line Structure Types
- 345 kV Single Circuit
- Proposed 345 kV w/ 69 kV Underbuild
- Alternate 345 kV Route
- Lattice Transmission Structures
- Proposed AVS-Neset 345 kV
- 69 kV Proposed
- Existing 69 kV Transmission
- Existing 69 kV for Removal
- Existing 345 kV Transmission
- Existing 345 kV Easements
- Property Lines
- Easement Pending
- Committed
- Under Easement

Project Location

Reference

NAD 1983 UTM Zone 14N

N

0 610 1,220 1,830 Feet

CONFIDENTIAL

T145N, R89W Sec: 3
T145N, R89W Sec: 2
T145N, R89W Sec: 1
T145N, R89W Sec: 10
T145N, R89W Sec: 11
T145N, R89W Sec: 12
T145N, R89W Sec: 15
T145N, R89W Sec: 14
T145N, R89W Sec: 13

Mile 0
Mile 1
Mile 2
Mile 3

INFINITY
WIND POWER

Antelope Hills
OHTL - Miles 3-6

08/12/2014

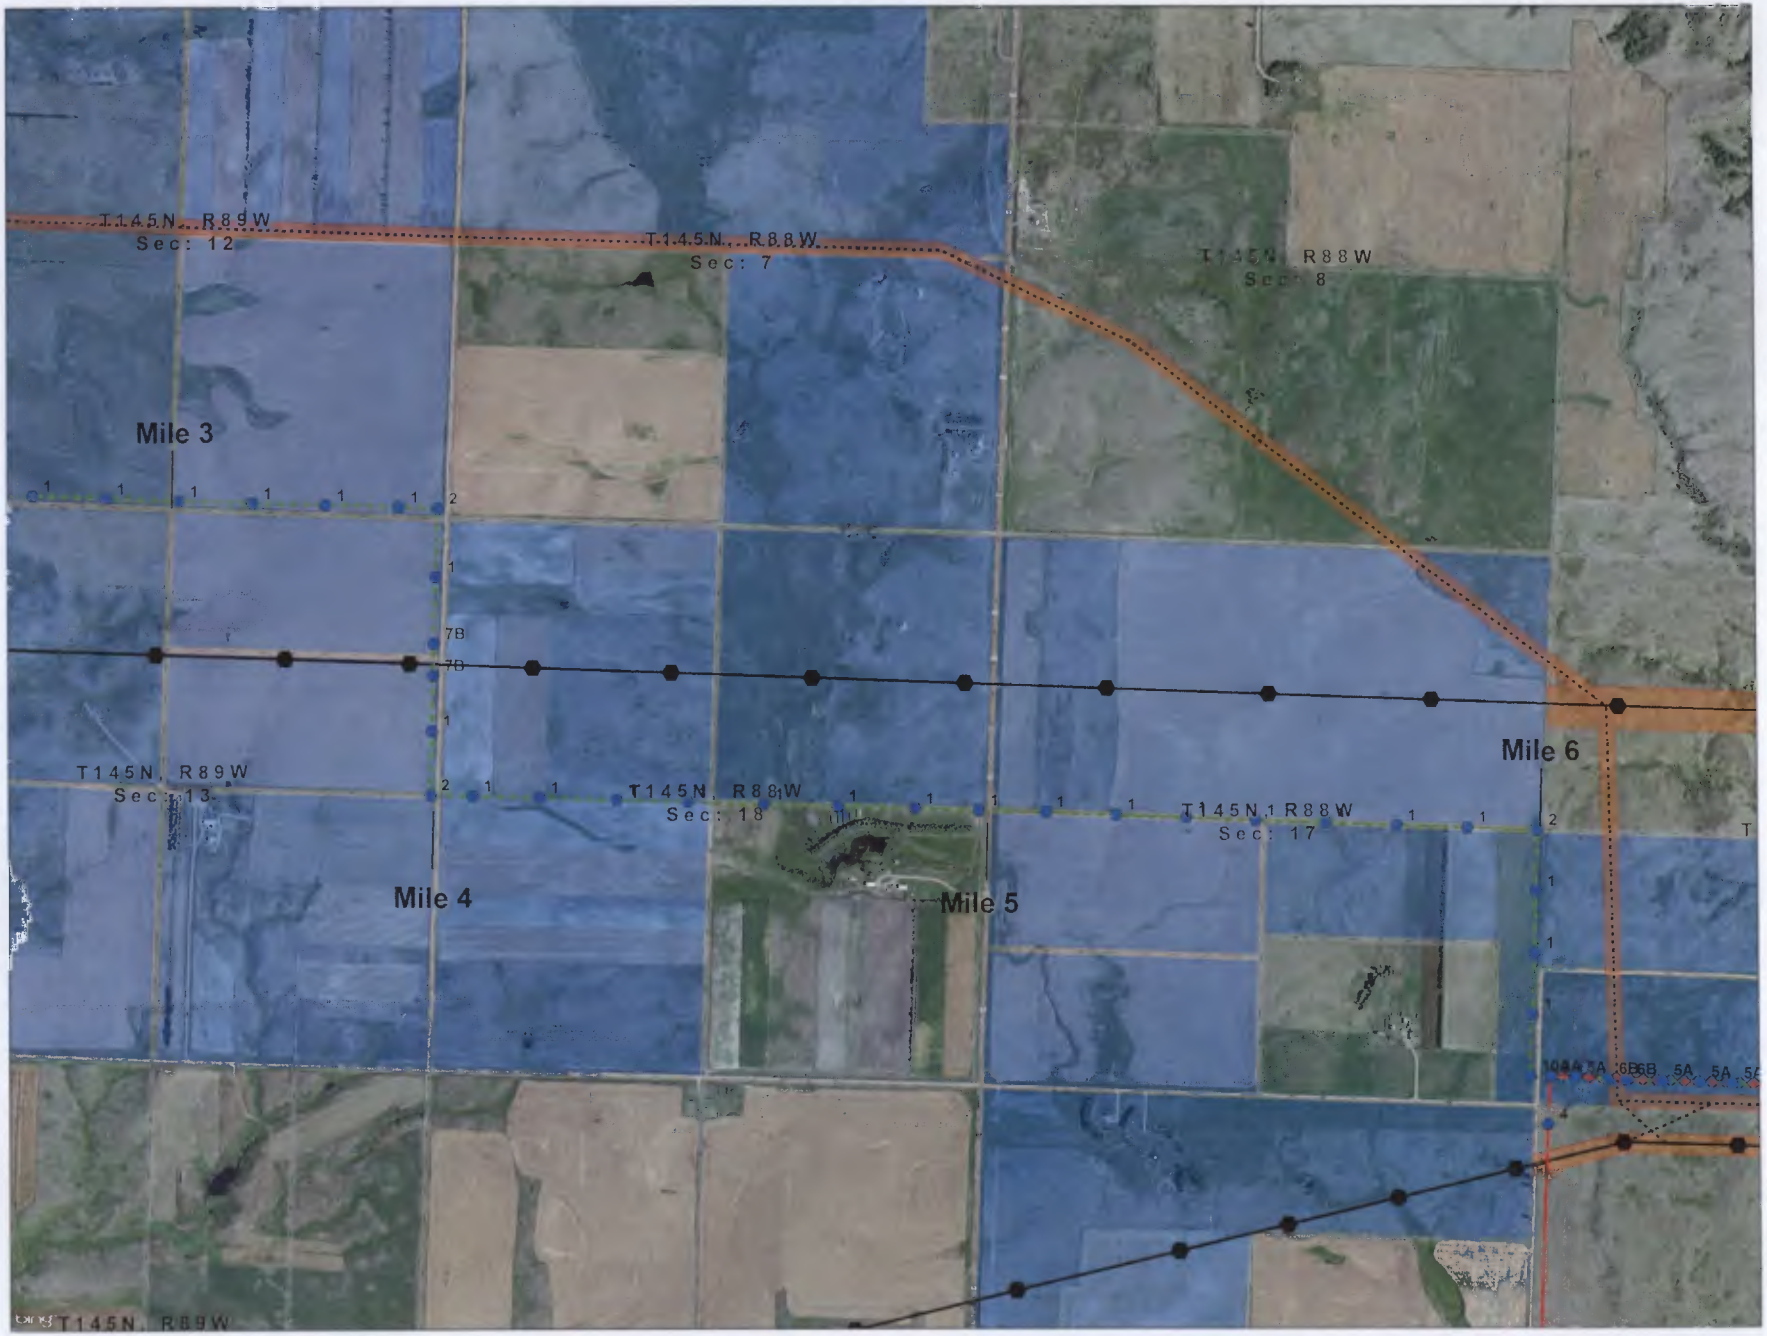

Legend

- Proposed T-Line Structure Types
- 345 kV Single Circuit
- Proposed 345 kV w/ 69 kV Underbuild
- Alternate 345 kV Route
- Lattice Transmission Structures
- Proposed AVS-Neset 345 kV
- 69 kV Proposed
- Existing 69 kV Transmission
- Existing 69 kV for Removal
- Existing 345 kV Transmission
- Existing 345 kV Easements
- Property Lines
- Easement Pending
- Committed
- Under Easement

Project Location

Reference

NAD 1983 UTM Zone 14N

N

0 610 1,220 1,830 Feet

CONFIDENTIAL

INFINITY
WIND POWER

Antelope Hills
OHTL - Miles 6-POI

08/12/2014

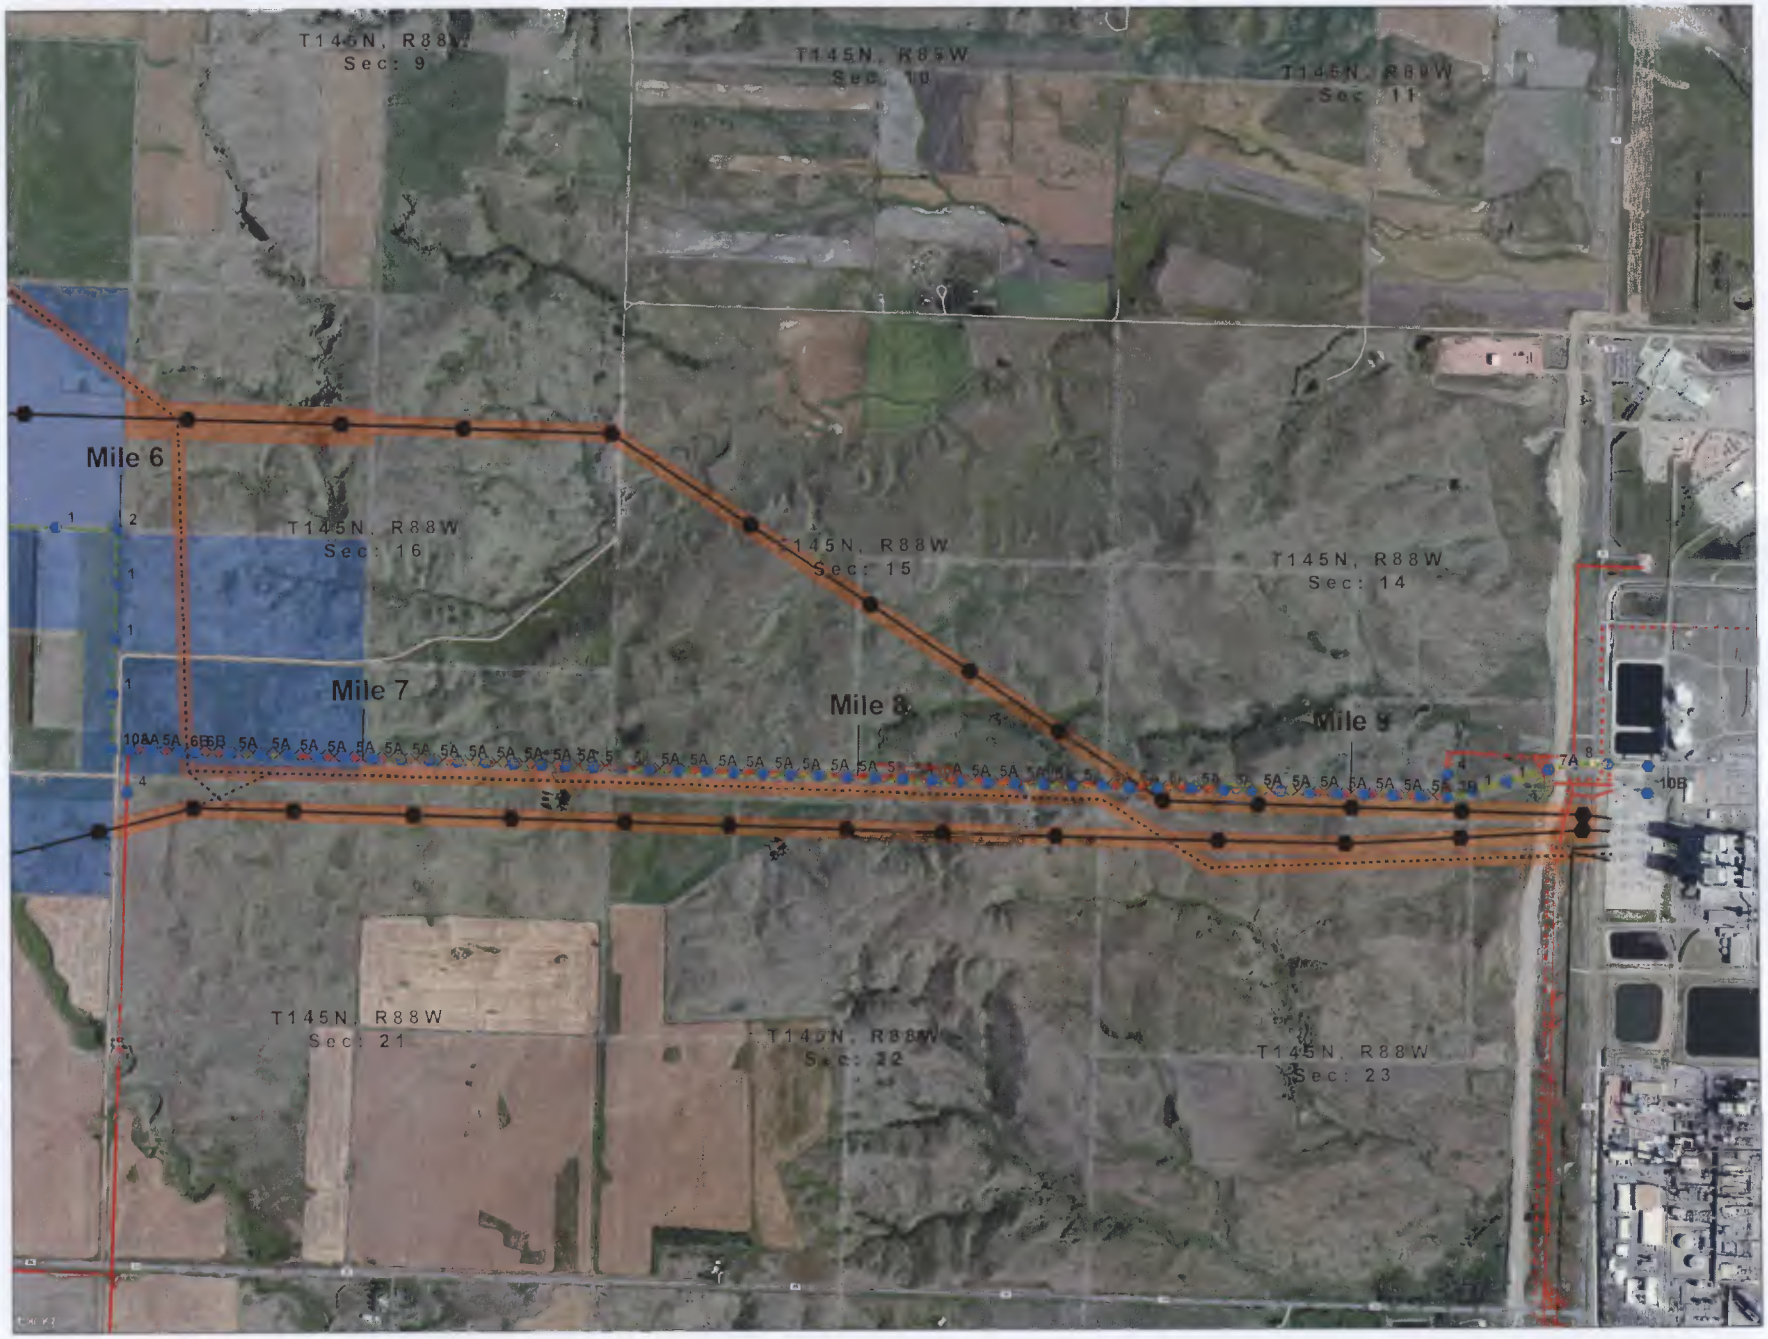

Legend

- Proposed T-Line Structure Types
- 345 kV Single Circuit
- Proposed 345 kV w/ 69 kV Underbuild
- Alternate 345 kV Route
- Lattice Transmission Structures
- Proposed AVS-Neset 345 kV
- 69 kV Proposed
- Existing 69 kV Transmission
- Existing 69 kV for Removal
- Existing 345 kV Transmission
- Existing 345 kV Easements
- Property Lines
- Easement Pending
- Committed
- Under Easement

Project Location

Reference

NAD 1983 UTM Zone 14N

N

0 500 1,000 1,500 2,000 Feet

CONFIDENTIAL

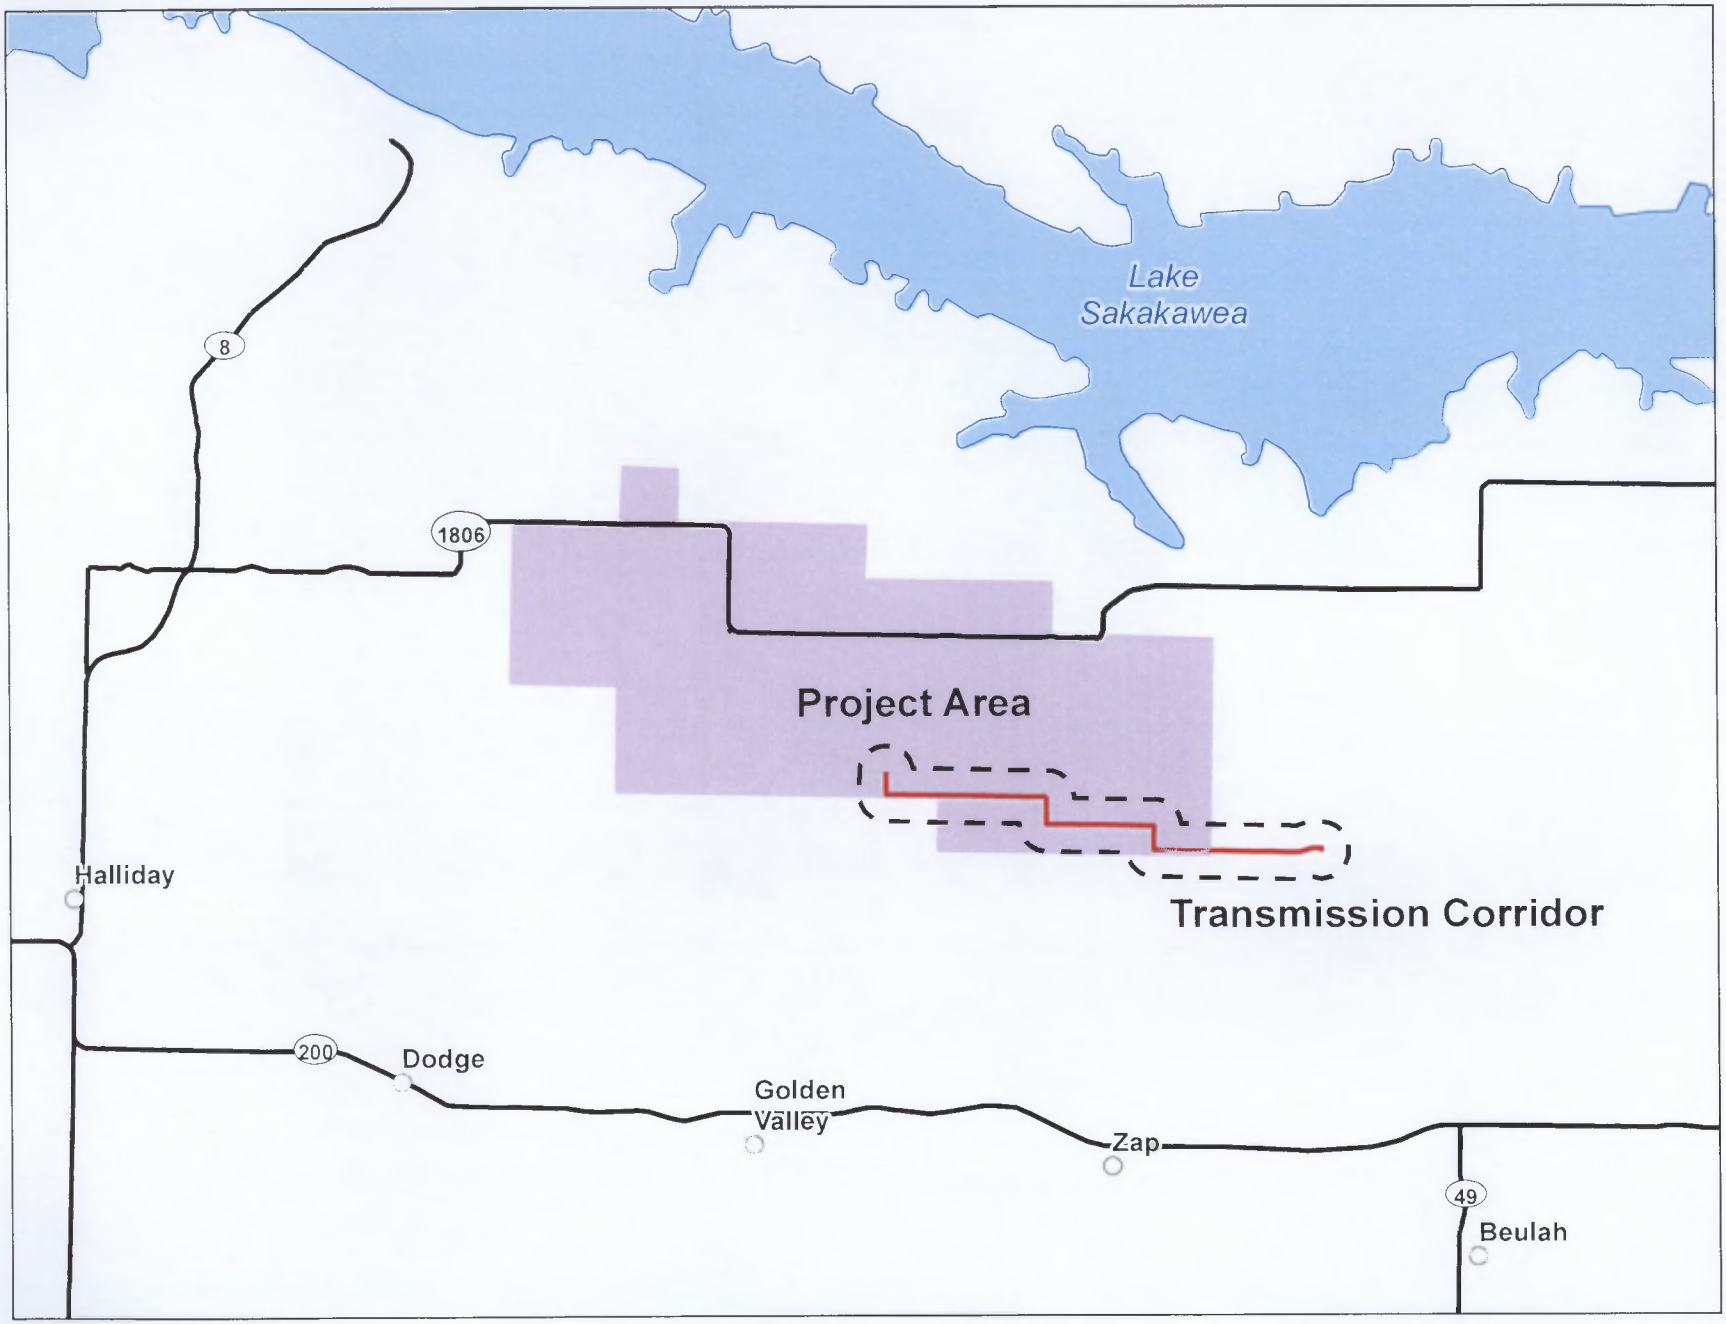
Lake
Sakakawea
8
1806
Project Area
Transmission Corridor
Halliday
200
Dodge
Golden
Valley
Zap
49
Beulah