GENERAL NOTES:
1. PROPOSED AREA = 1,774,097.72 S.F. (40.73 ACRES)

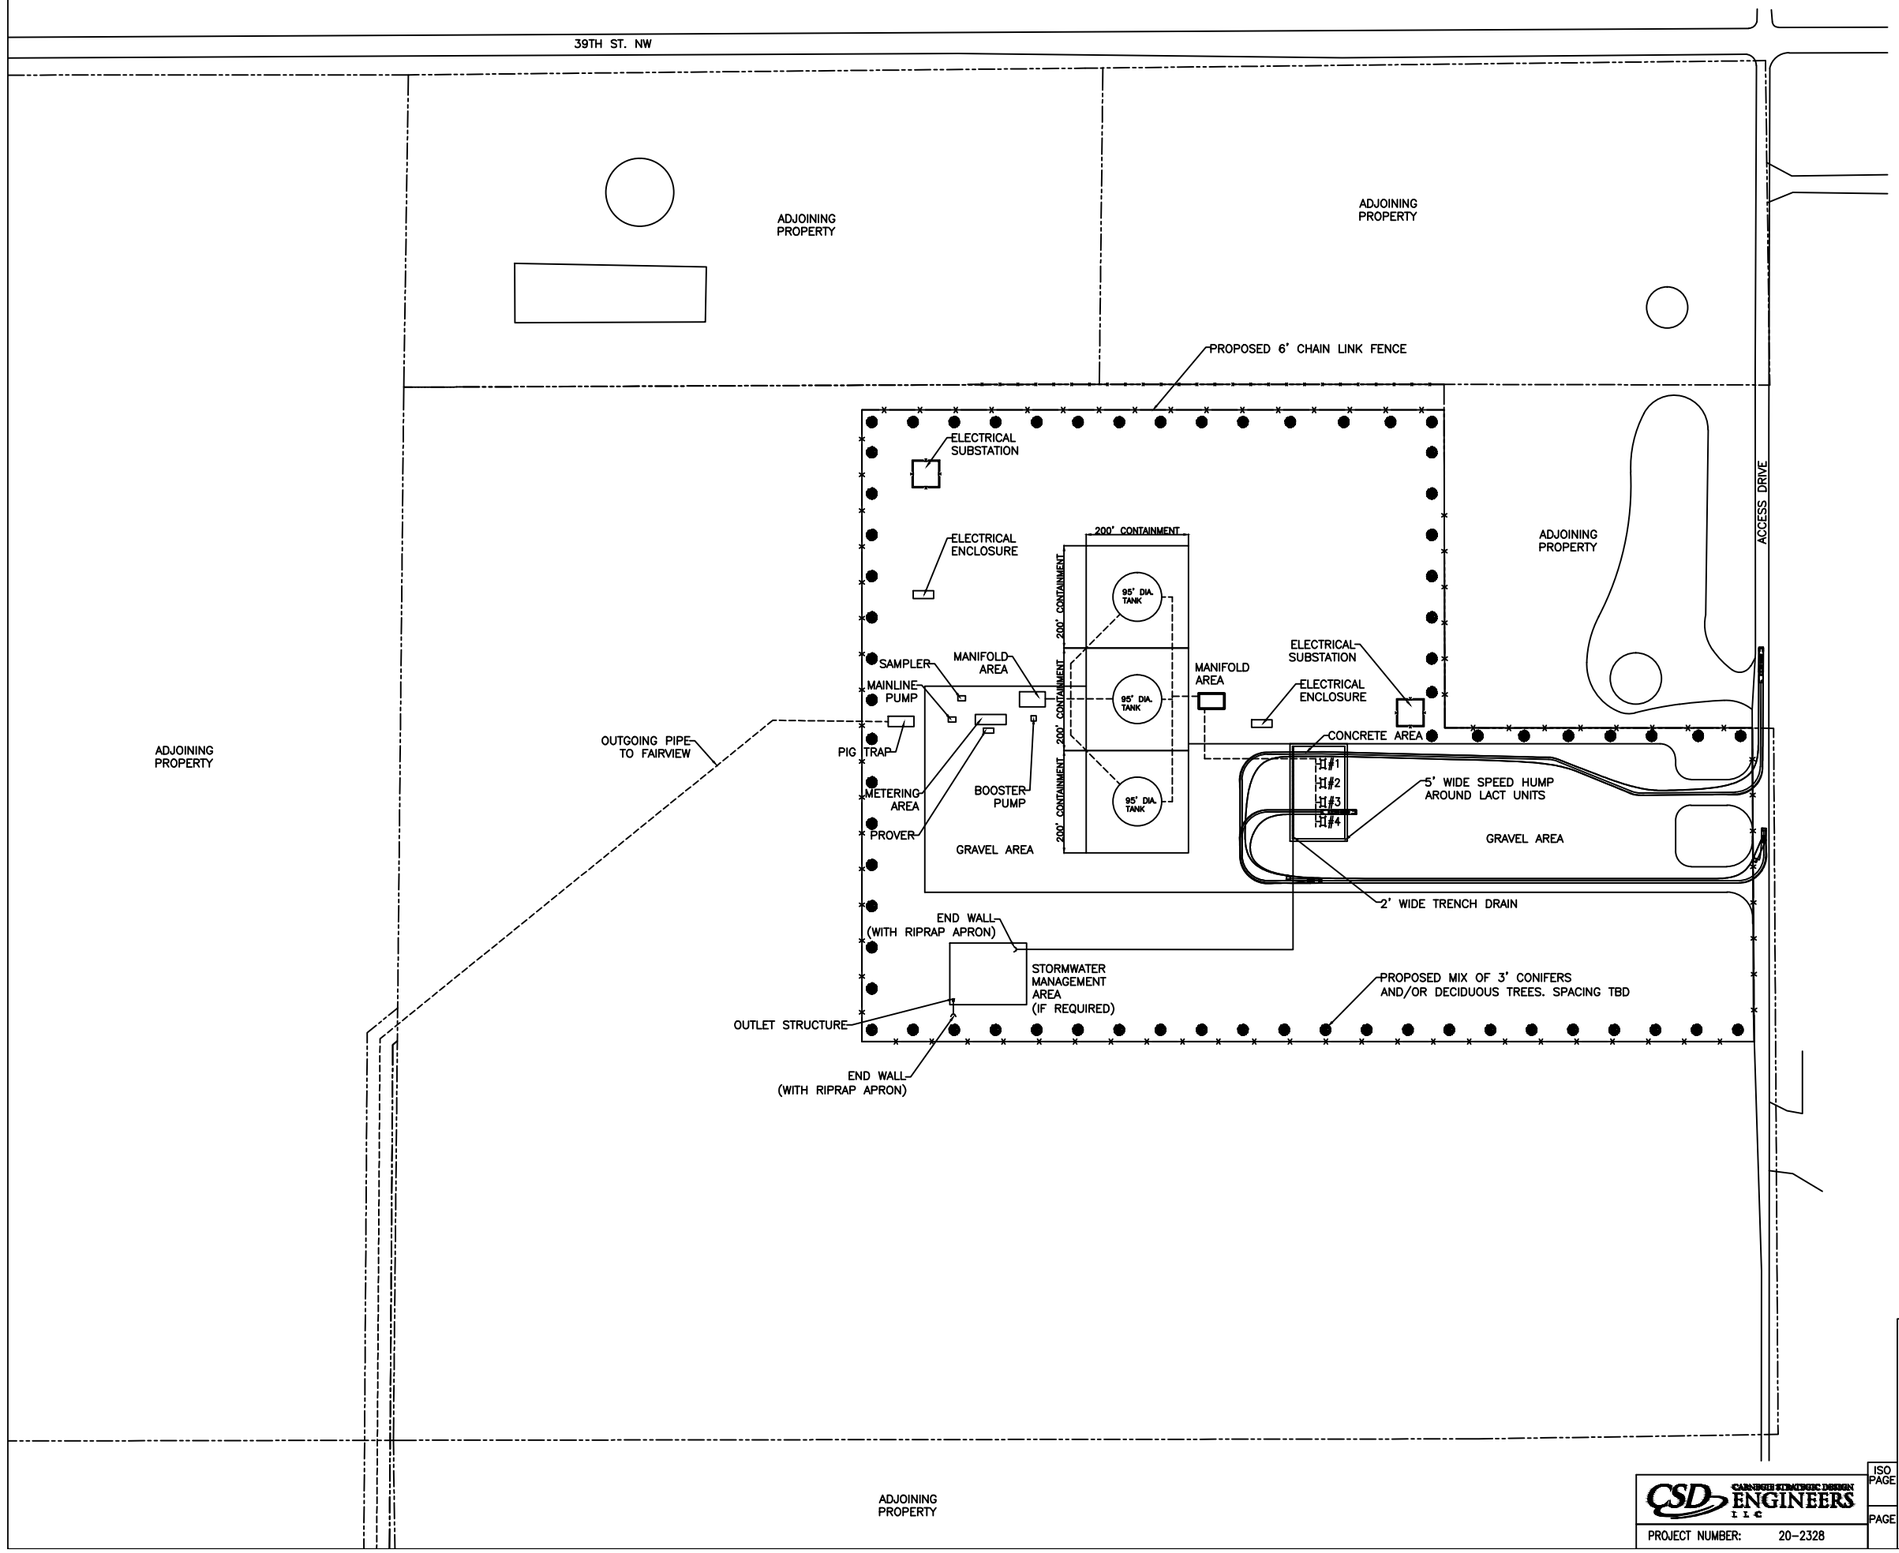

FOR REVIEW PURPOSES ONLY

ALL NEW WORK

LAST EDITED 5/29/15

NO	LOC	DESCRIPTION OF REVISION	BY DATE	APPR DATE

WORK ORDER NO.

NST EXPRESS
NST EXPRESS, LLC

CIVIL
GENERAL
SITE PLAN
ALEXANDER STATION, NORTH DAKOTA

DRAWN: JLR	SCALE: 1" = 150'	DATE: 1/26/15	
APPROVED:	CHECKED:	DRAWING NUMBER: SKETCH	REV

CSD ENGINEERS
CARNEGIE KIRKEBY DESIGN LLC

PROJECT NUMBER: 20-2328

ISO PAGE

PAGE