GENERAL NOTES:
1. PROPOSED AREA = 73306 S.F. (1.68 ACRES)

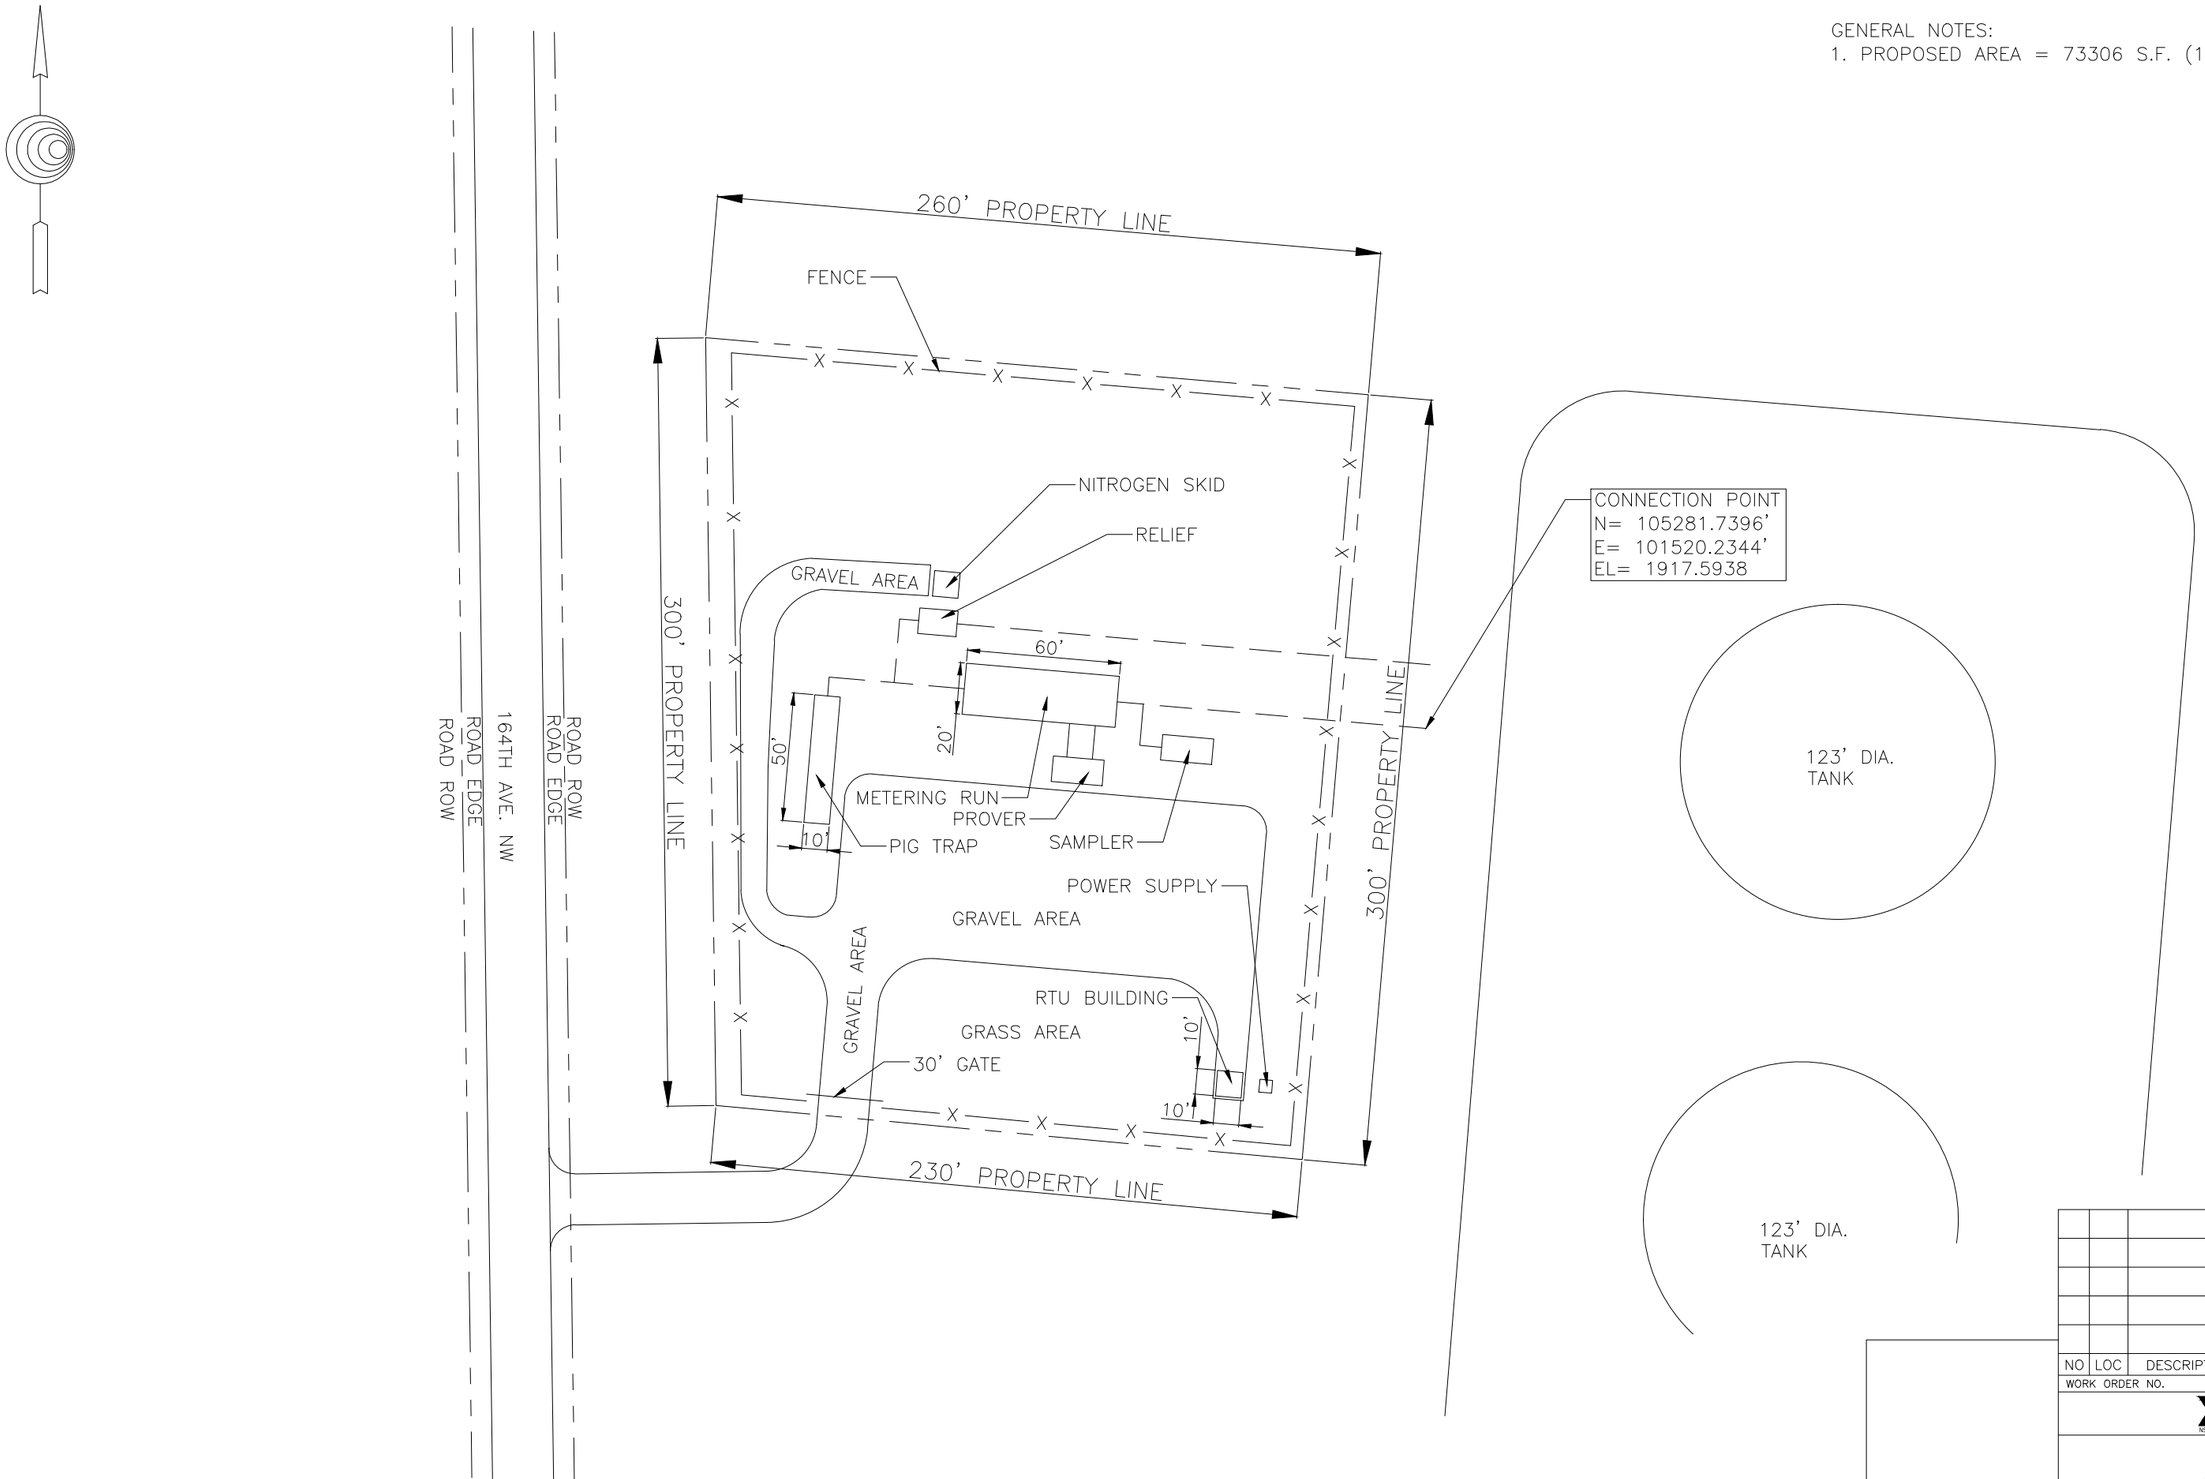

NO	LOC	DESCRIPTION OF REVISION	BY DATE	APPR DATE

WORK ORDER NO.

NST EXPRESS

CIVIL
GENERAL
SITE PLAN
FAIRVIEW STATION, NORTH DAKOTA

DRAWN: JLR	SCALE: 1" = 30'	DATE: 12/28/14	REV
APPROVED:	CHECKED:	SKETCH DRAWING NUMBER	

ISO PAGE

PAGE