CONTENTS	CRUDE
MATERIAL SPEC	API 5L X52
WALL THICKNESS	0.500"
CARRIER (O.D.)	12.75"
INSIDE DIAMETER (I.D.)	11.75"

MATERIAL	CARBON STEEL
MAX. OPERATING PRESSURE	1440 psig
INSTALLATION	HDD
COATING	FBE, ARO

0 300' 600'
SCALE

YELLOWSTONE RIVER CROSSING EXHIBIT

NOTES:

1. ALL HORIZONTAL DISTANCES ARE REPRESENTED IN GRID VALUES, MEASURED IN INTERNATIONAL FEET, AND ARE BASED ON NAD83 NORTH DAKOTA STATE PLANE, NORTH ZONE. ALL VERTICAL DISTANCES ARE BASED ON NAVD 88.
2. CROSSING DESIGNED AND TO BE CONSTRUCTED IN ACCORDANCE WITH TITLE 49 CODE OF FEDERAL REGULATIONS, PART 195.
3. EXISTING UTILITIES ARE SHOWN IN APPROXIMATE LOCATION GENERATED FROM PREVIOUS MAPS AND SURVEY. CONTRACTOR SHALL VERIFY EXACT LOCATION AND ELEVATION OF ALL EXISTING UTILITIES IN THE AREA OF WORK PRIOR TO CONSTRUCTION AND CALL MISS DIG AT 1-800-795-0555 OR THE NATIONAL ONE CALL NUMBER 811 AND ALL OTHER UTILITY COMPANIES AT LEAST THREE (3) WORKING DAYS (72 HOURS) PRIOR TO CONSTRUCTION.

PLAN

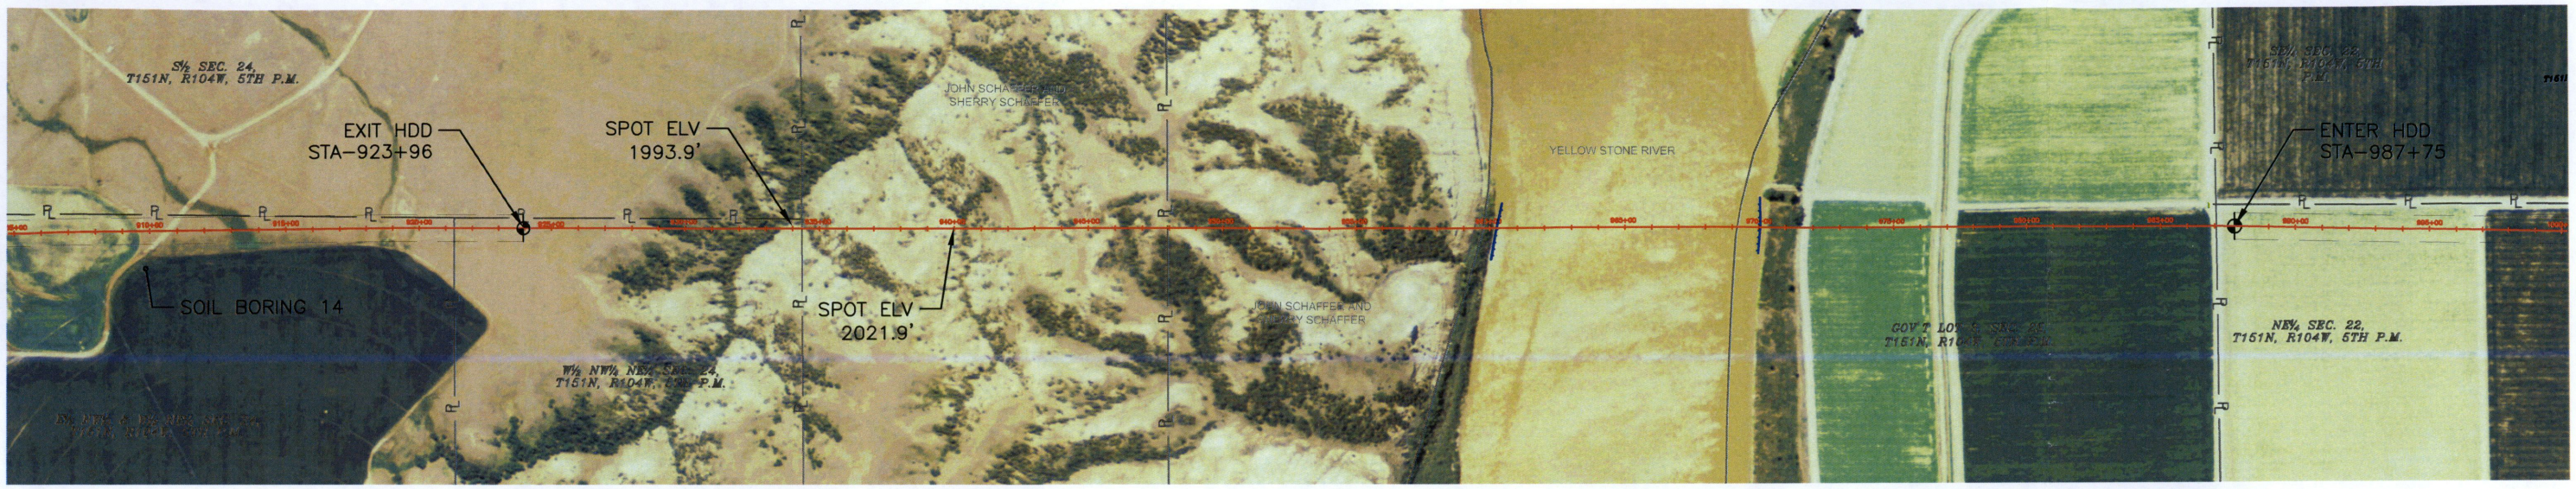

PROFILE

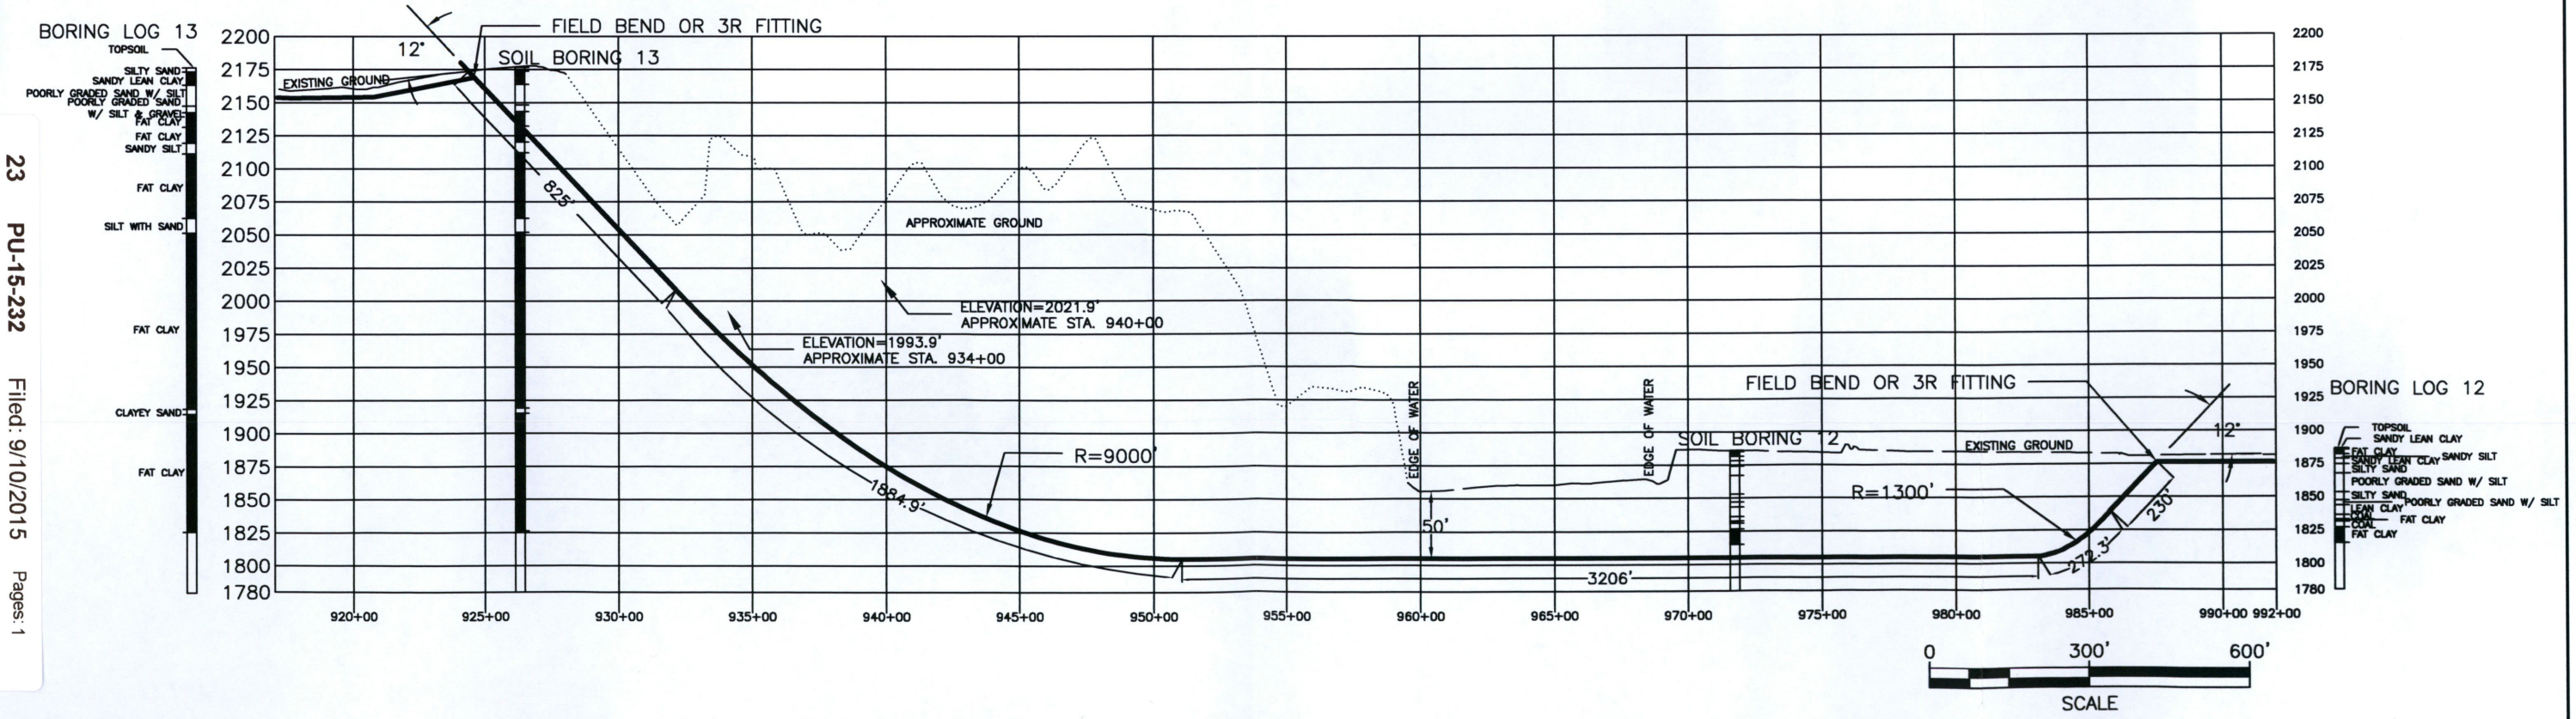

0 300' 600'
SCALE

NO.	REVISIONS	BY	DATE

JOB NUMBER: 1014035146
PROJECT: NST-EXPRESS PIPELINE
SHEET: 1 OF 1
SCALE: 1"=600'
TRACT ID:
DRAWN BY: JJ
CHECKED BY:
DATE: 4/30/2015

SAM SURVEYING•AERIAL MAPPING•ENGINEERING
SURVEYING AND MAPPING LLC (SAM)
555 ZANG STREET, SUITE 210
LAKEWOOD, COLORADO 80228
OFC: 303.988.5852
FAX: 303.988.2195
EMAIL: INFO@SAM.BIZ
TEXAS FIRM REGISTRATION NO. 10064300

NST EXPRESS
NST EXPRESS, LLC

YELLOWSTONE RIVER CROSSING EXHIBIT

NST Express, LLC
23 PU-15-232 Filed: 9/10/2015 Pages: 1
Exhibit 5
PATH:T:\1014035146\