


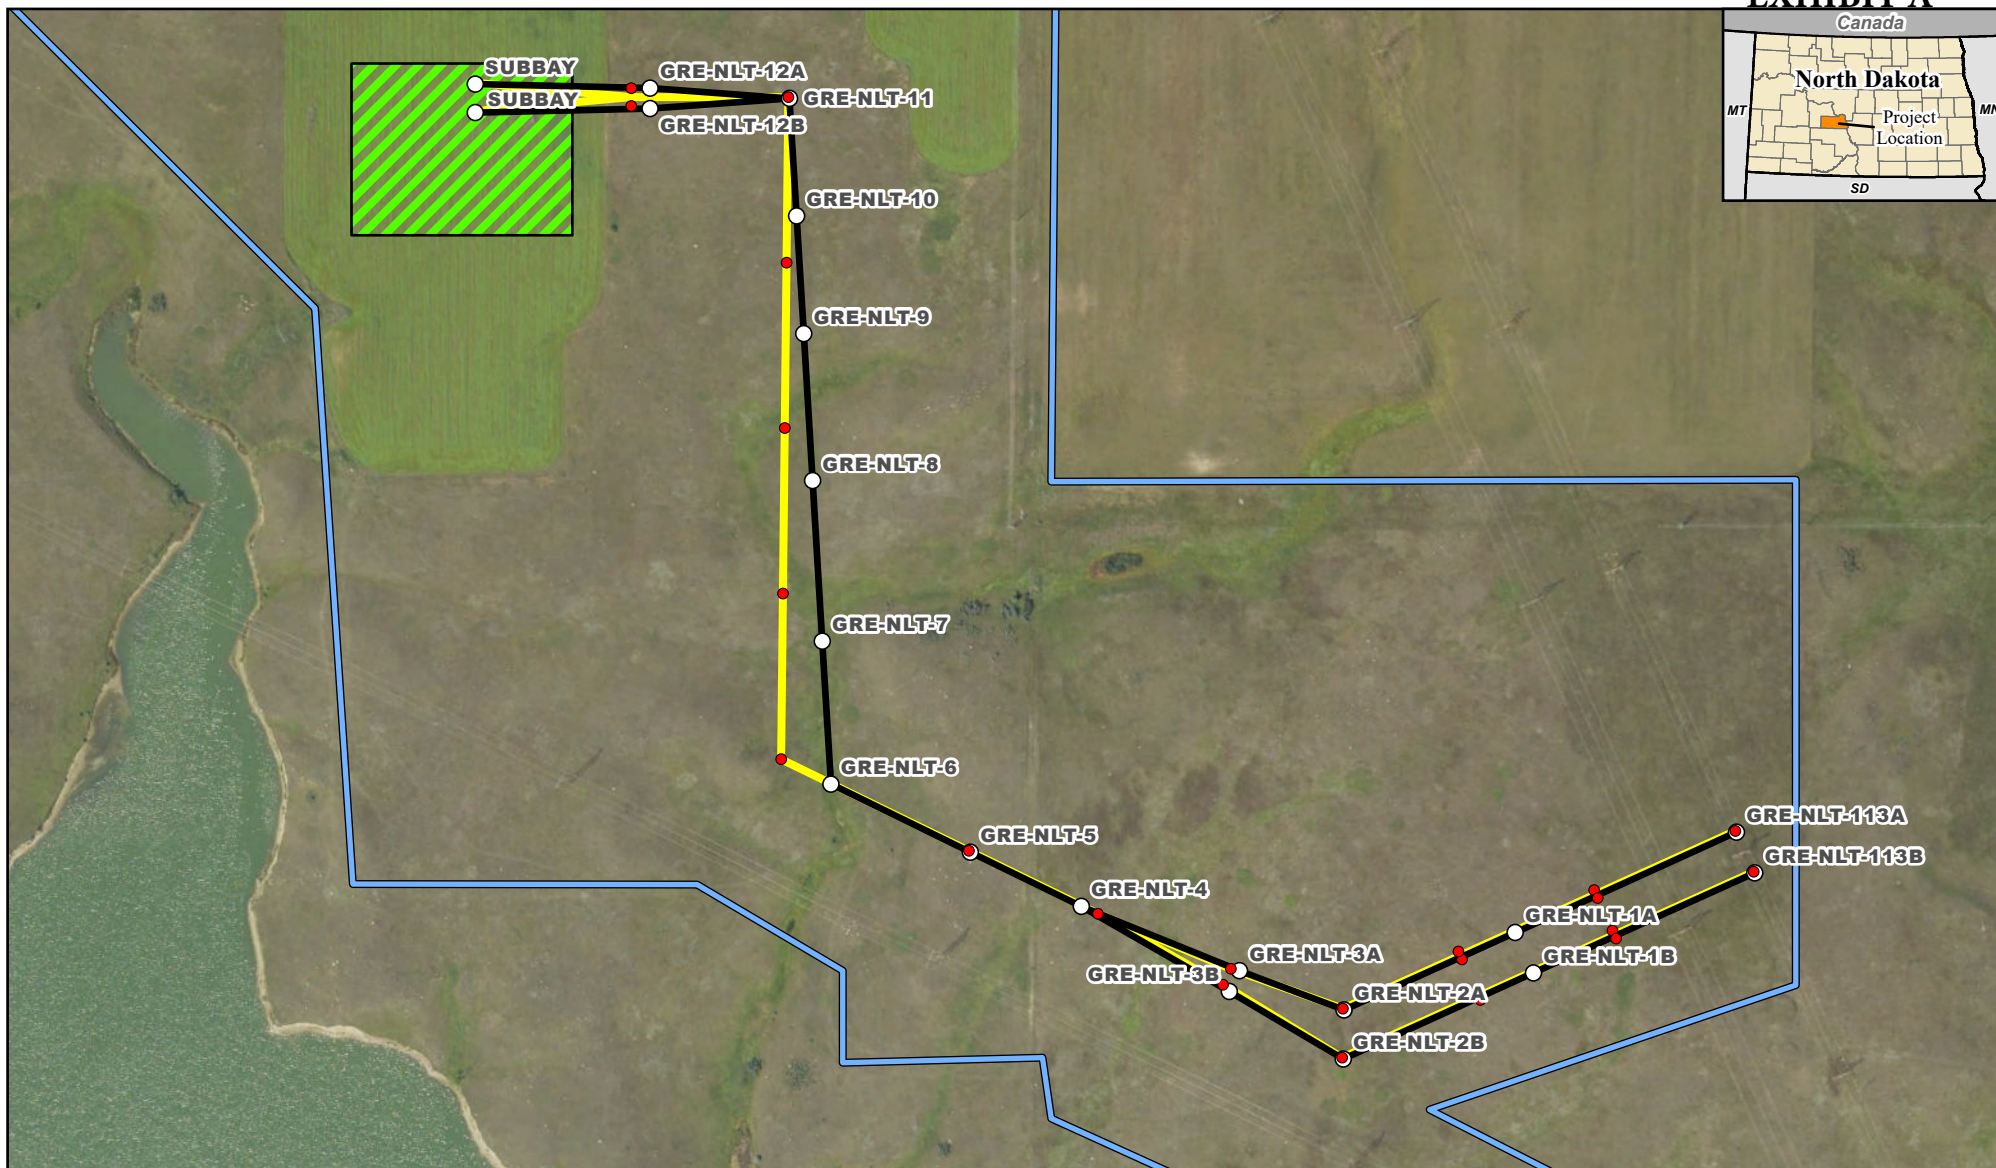

Phase 1 GRE Project Components HVDC Modernization Project Oliver County, North Dakota

0 500
Feet



- Proposed 230 kV AC Line Structure - Great River Energy
- Permitted 230 kV AC Line Structure - Great River Energy
- Permitted Route -230 KV AC Line – Great River Energy
- Proposed Route - 230 kV AC Line - Great River Energy
- Project Corridor - Phase I
- Proposed Minnkota Nelson Lake Substation 230 kV Yard