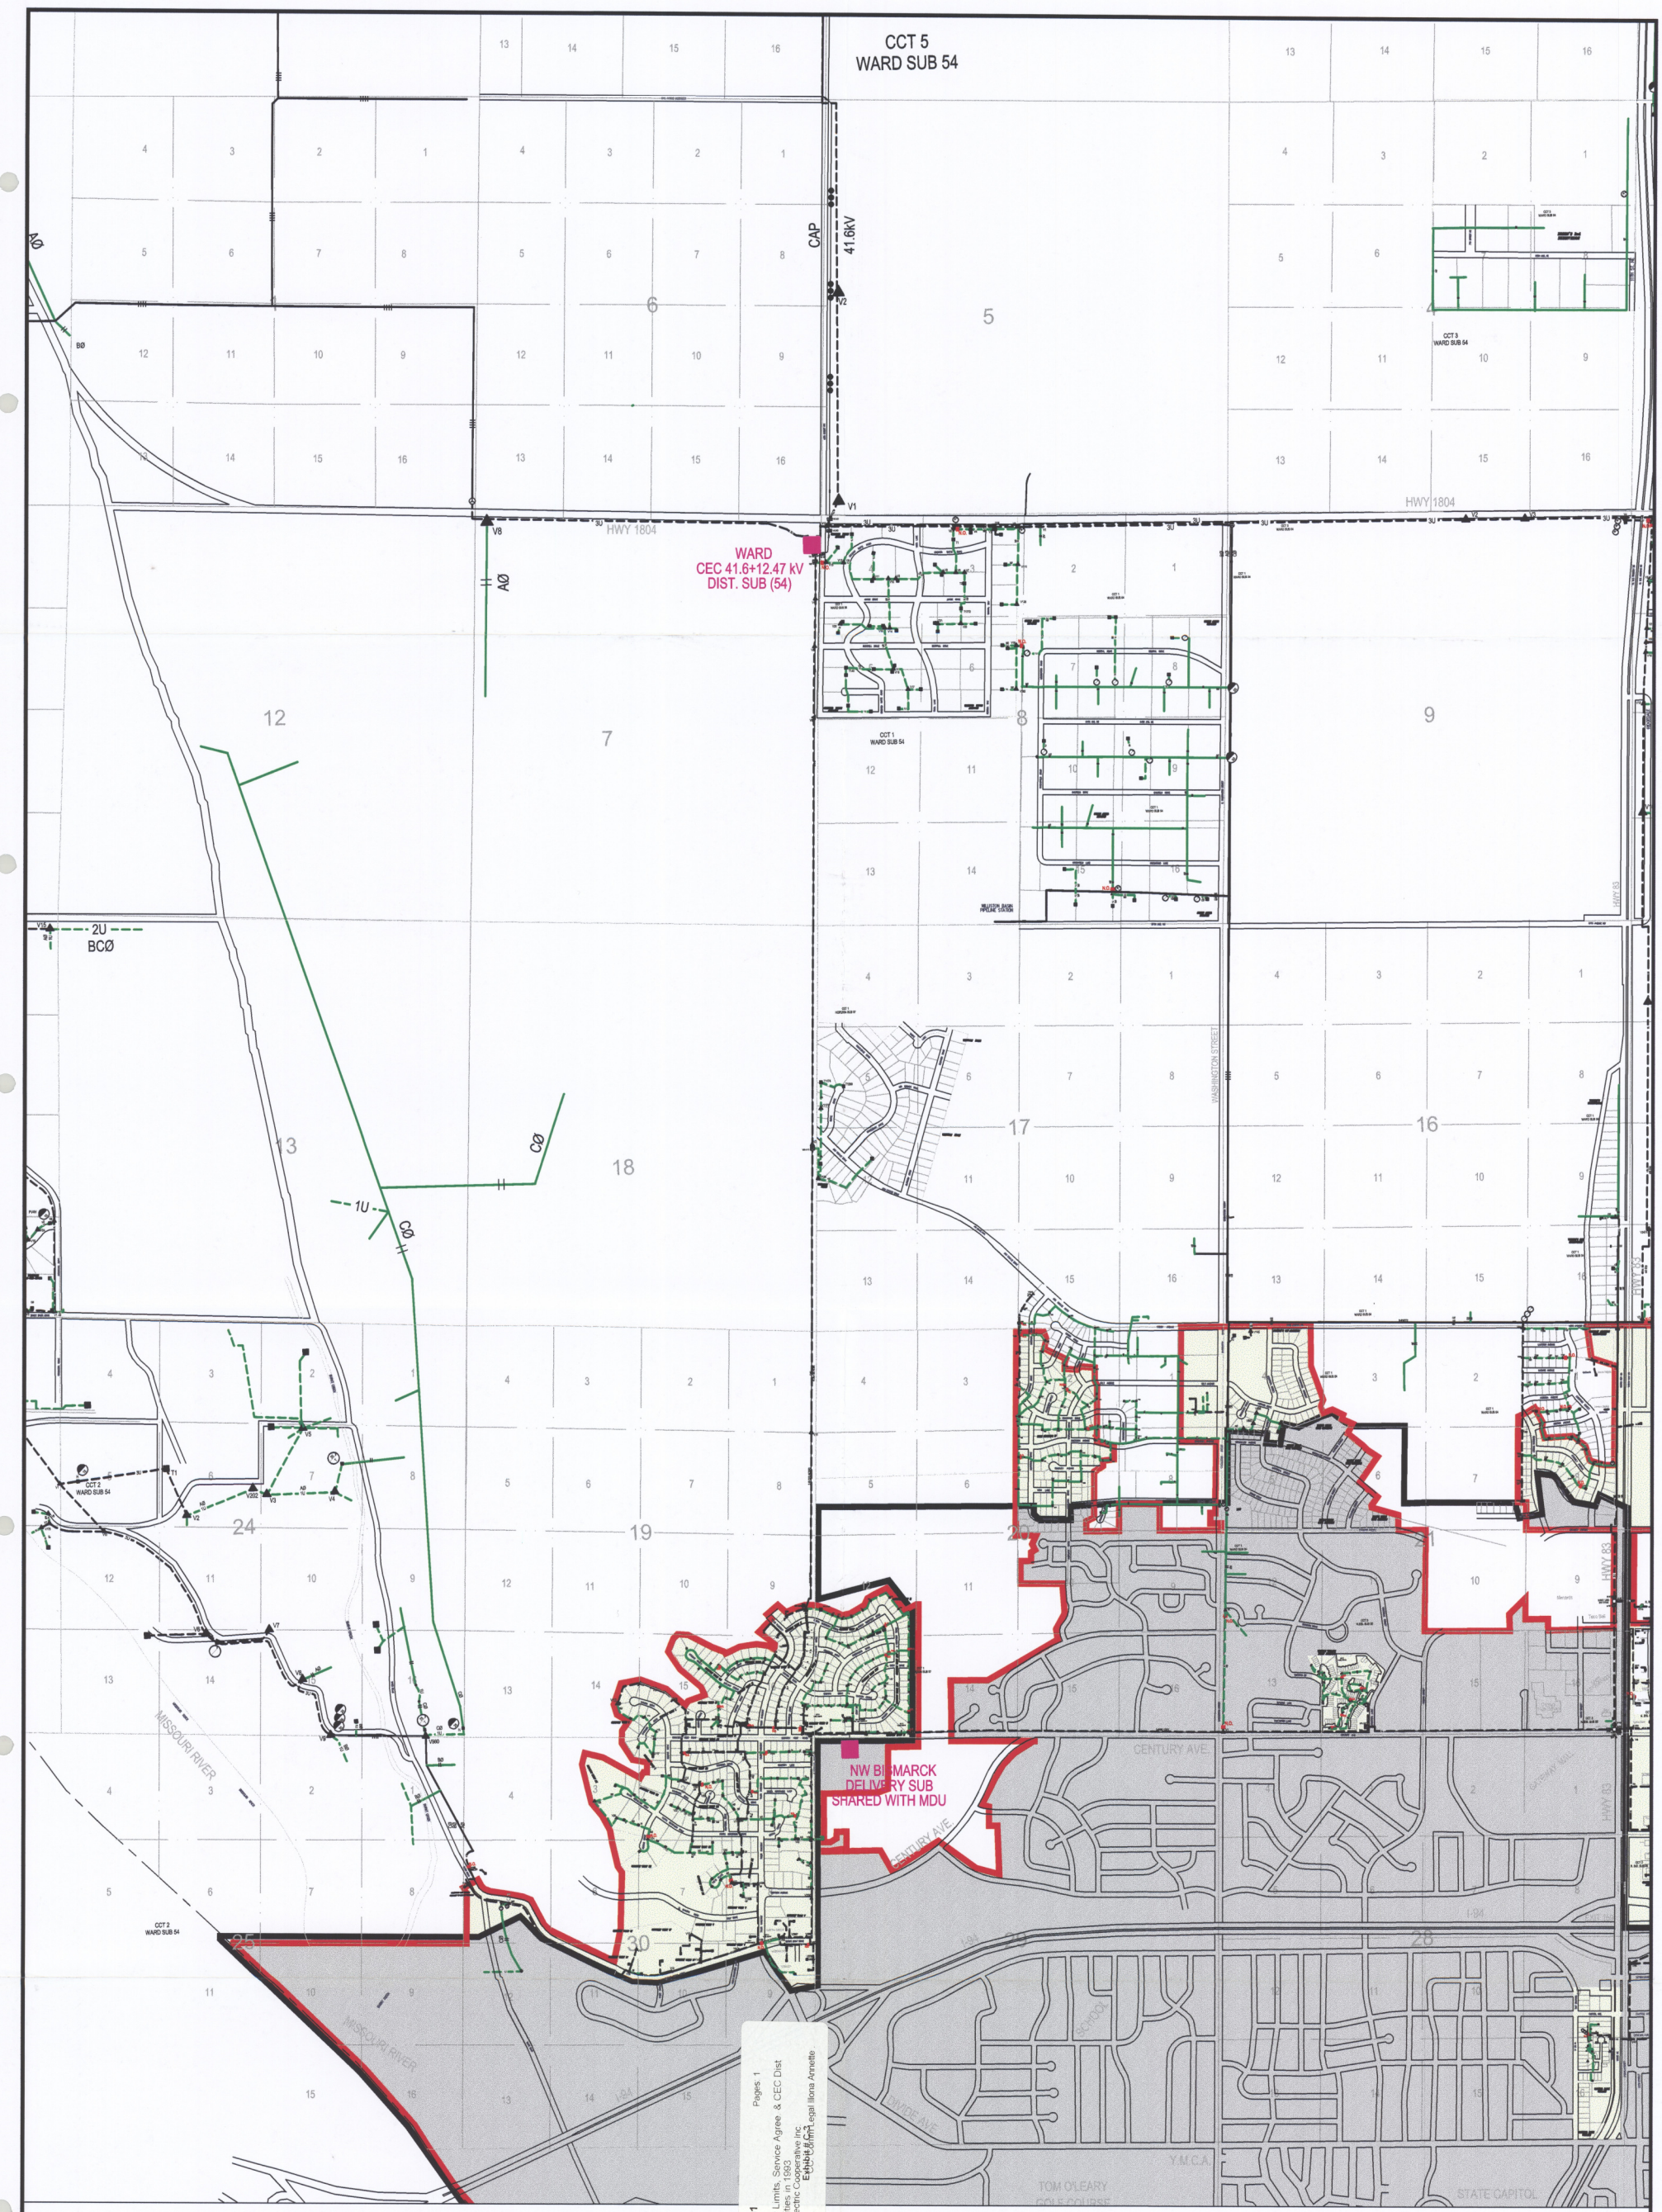

CAPITAL ELECTRIC COOPERATIVE, INC.
4111 State Street North, P.O. Box 730,
Bismarck, North Dakota 58502-0730

EXHIBIT C-3

: CITY LIMITS, SERVICE AGREEMENT, AND CEC DISTRIBUTION/TRANSMISSION FACILITIES IN 1993

Scale:	1" = 1025'
Filename:	1993MainMap.dwg: Exhibit 4
Drawn By:	JM
Plot Date:	2/7/2006