File: L:\North Valley Water District\2007 Improvements Project Data\Enbridge Pipeline Crossing Detail.dwg
AE2S Project No.: P00139-2007-00 091 01
Autodesk Map 3D 2008

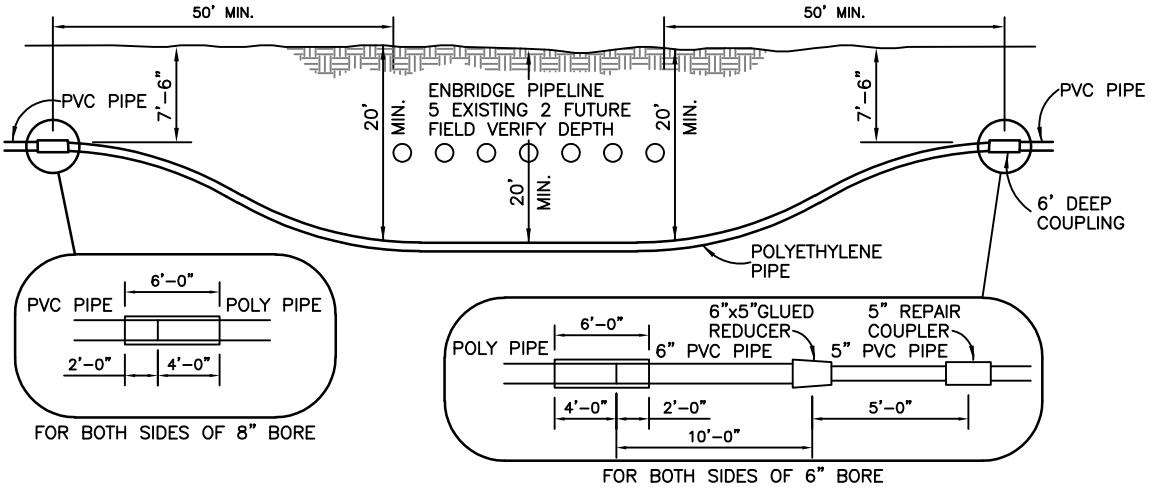

1/1 **ENBRIDGE PIPELINE CROSSING DETAIL**
SCALE: NONE

Plotted By: Greg Smidt Date: Wednesday, October 10, 2007
Last Saved By: Greg Smidt Date: Wednesday, October 10, 2007 9:11:51 AM
Created By: ---- Date: Wednesday, October 10, 2007