


Exclusion Areas

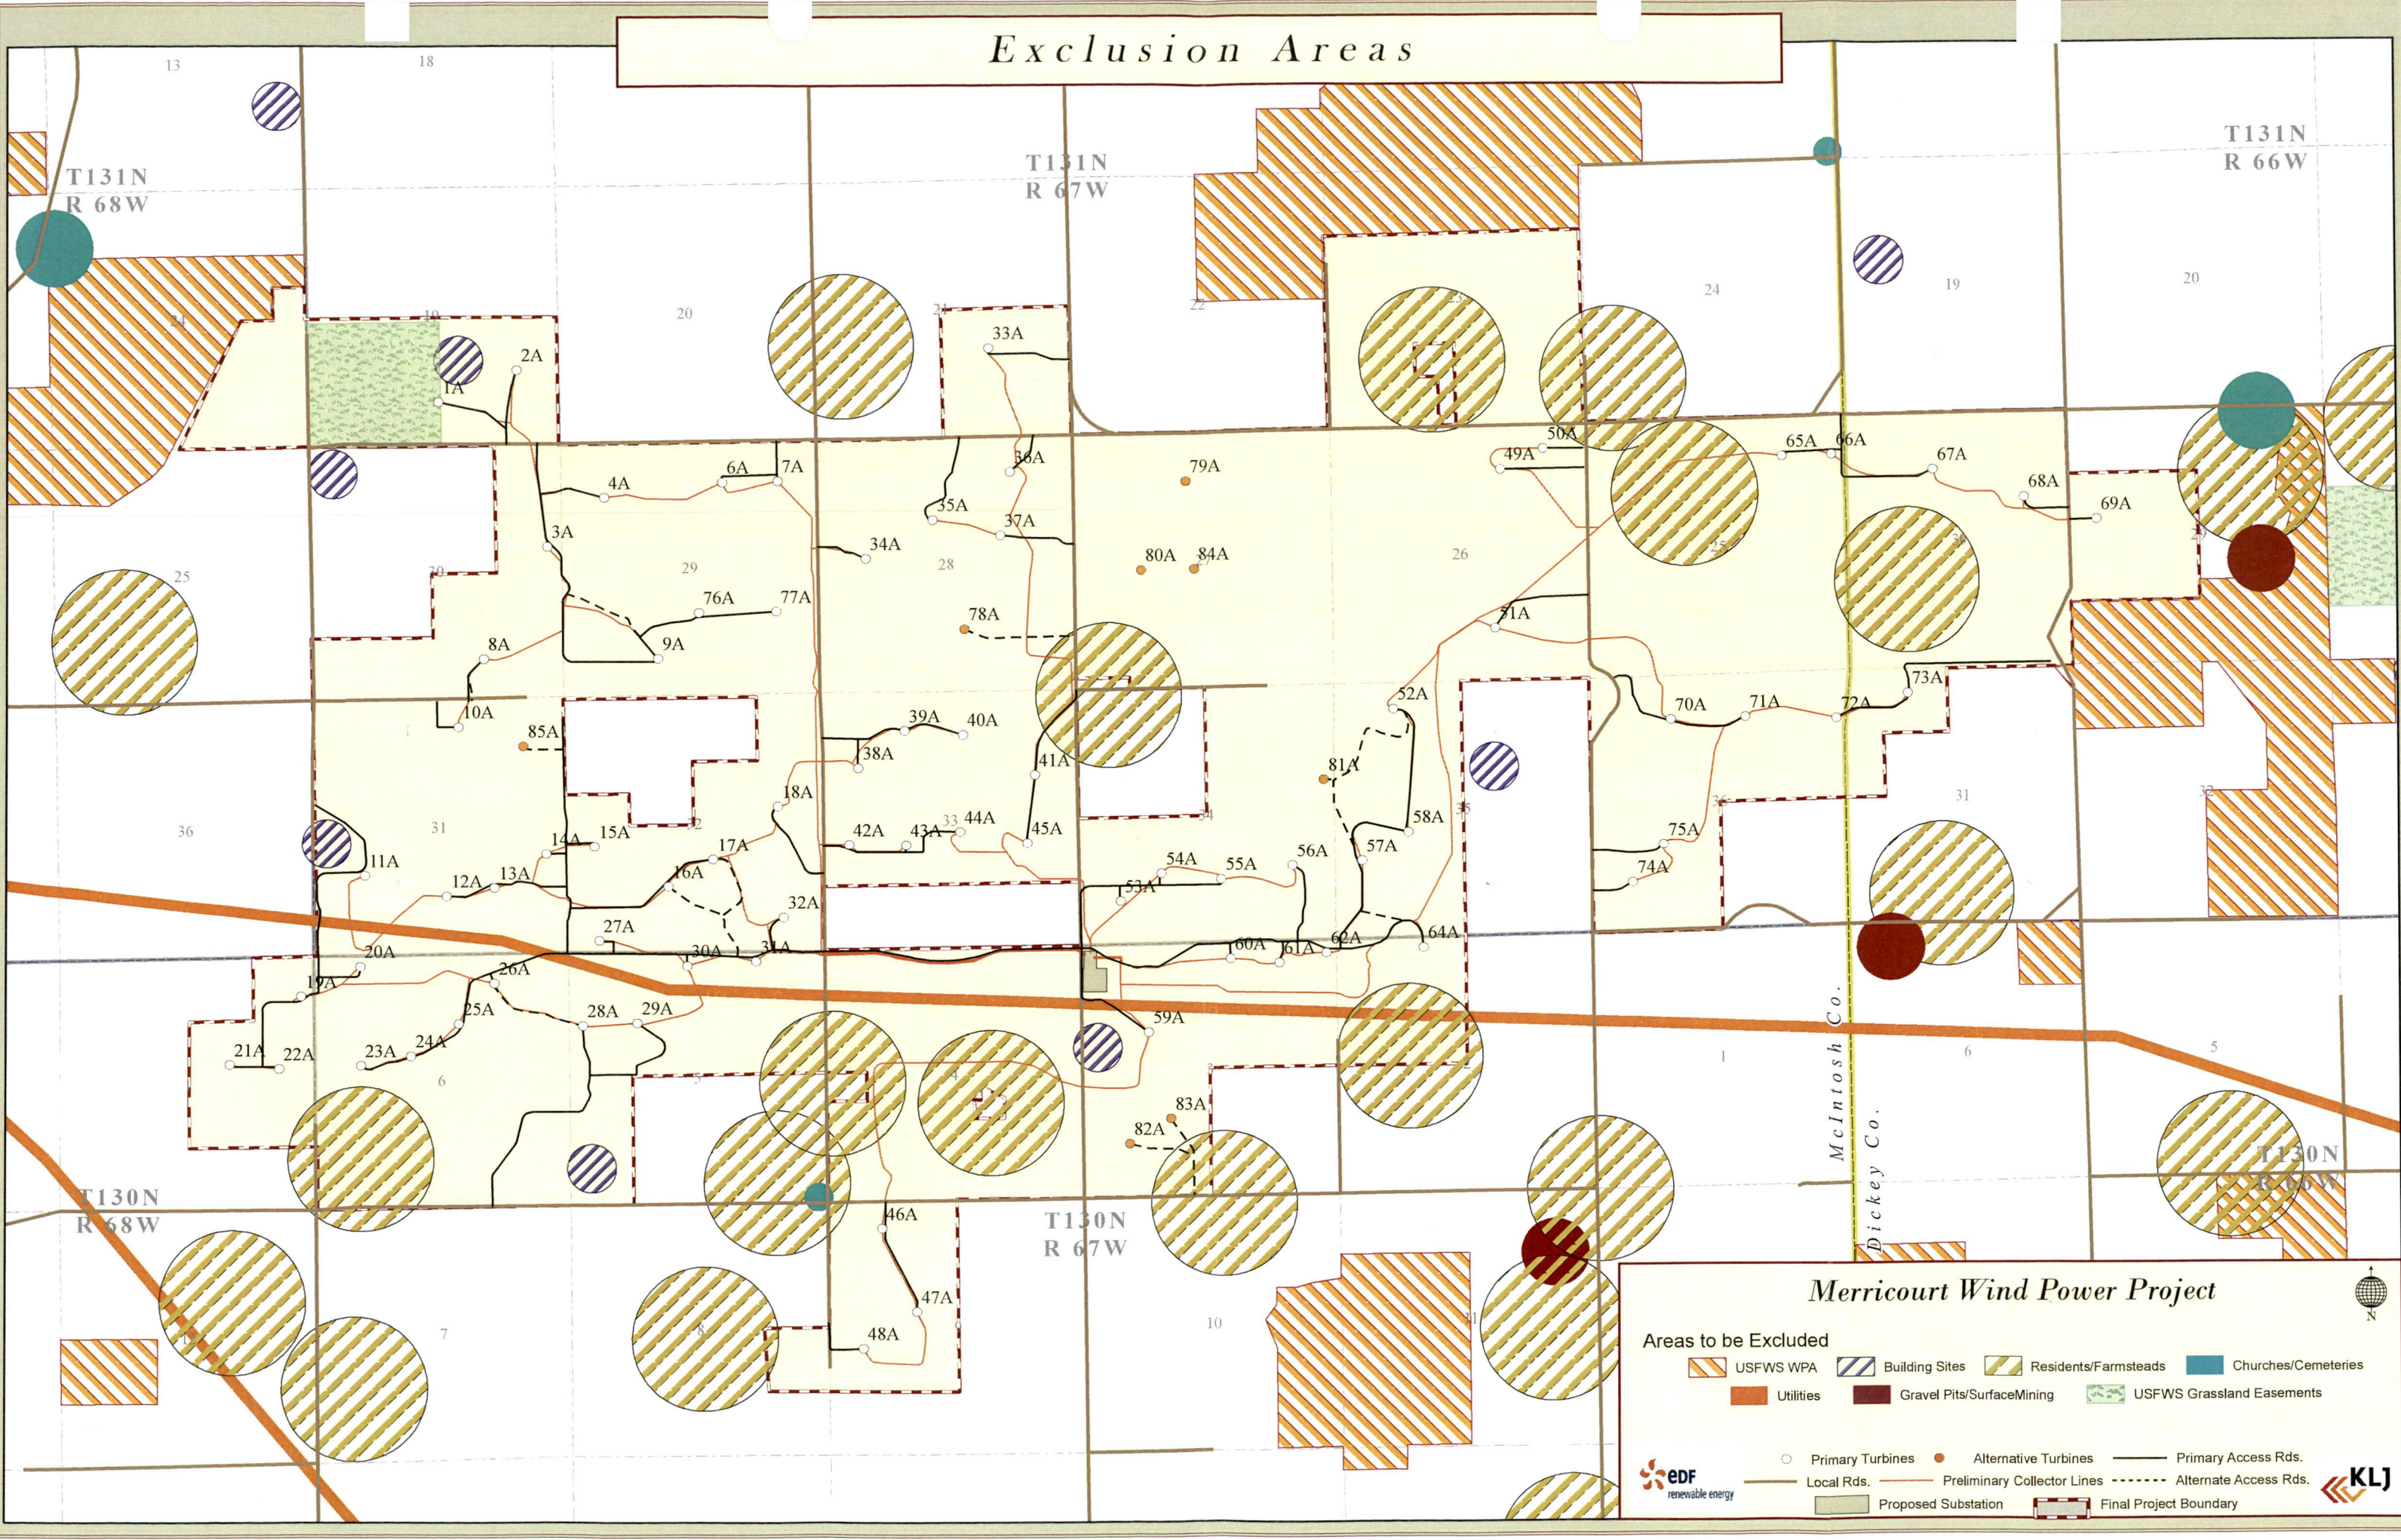

Merricourt Wind Power Project

Areas to be Excluded

- USFWS WPA
- Building Sites
- Residents/Farmsteads
- Churches/Cemeteries
- Utilities
- Gravel Pits/Surface Mining
- USFWS Grassland Easements

Primary Turbines

Alternative Turbines

Primary Access Rds.

Local Rds.

Preliminary Collector Lines

Alternate Access Rds.

Proposed Substation

Final Project Boundary

edf renewable energy

KLJ