


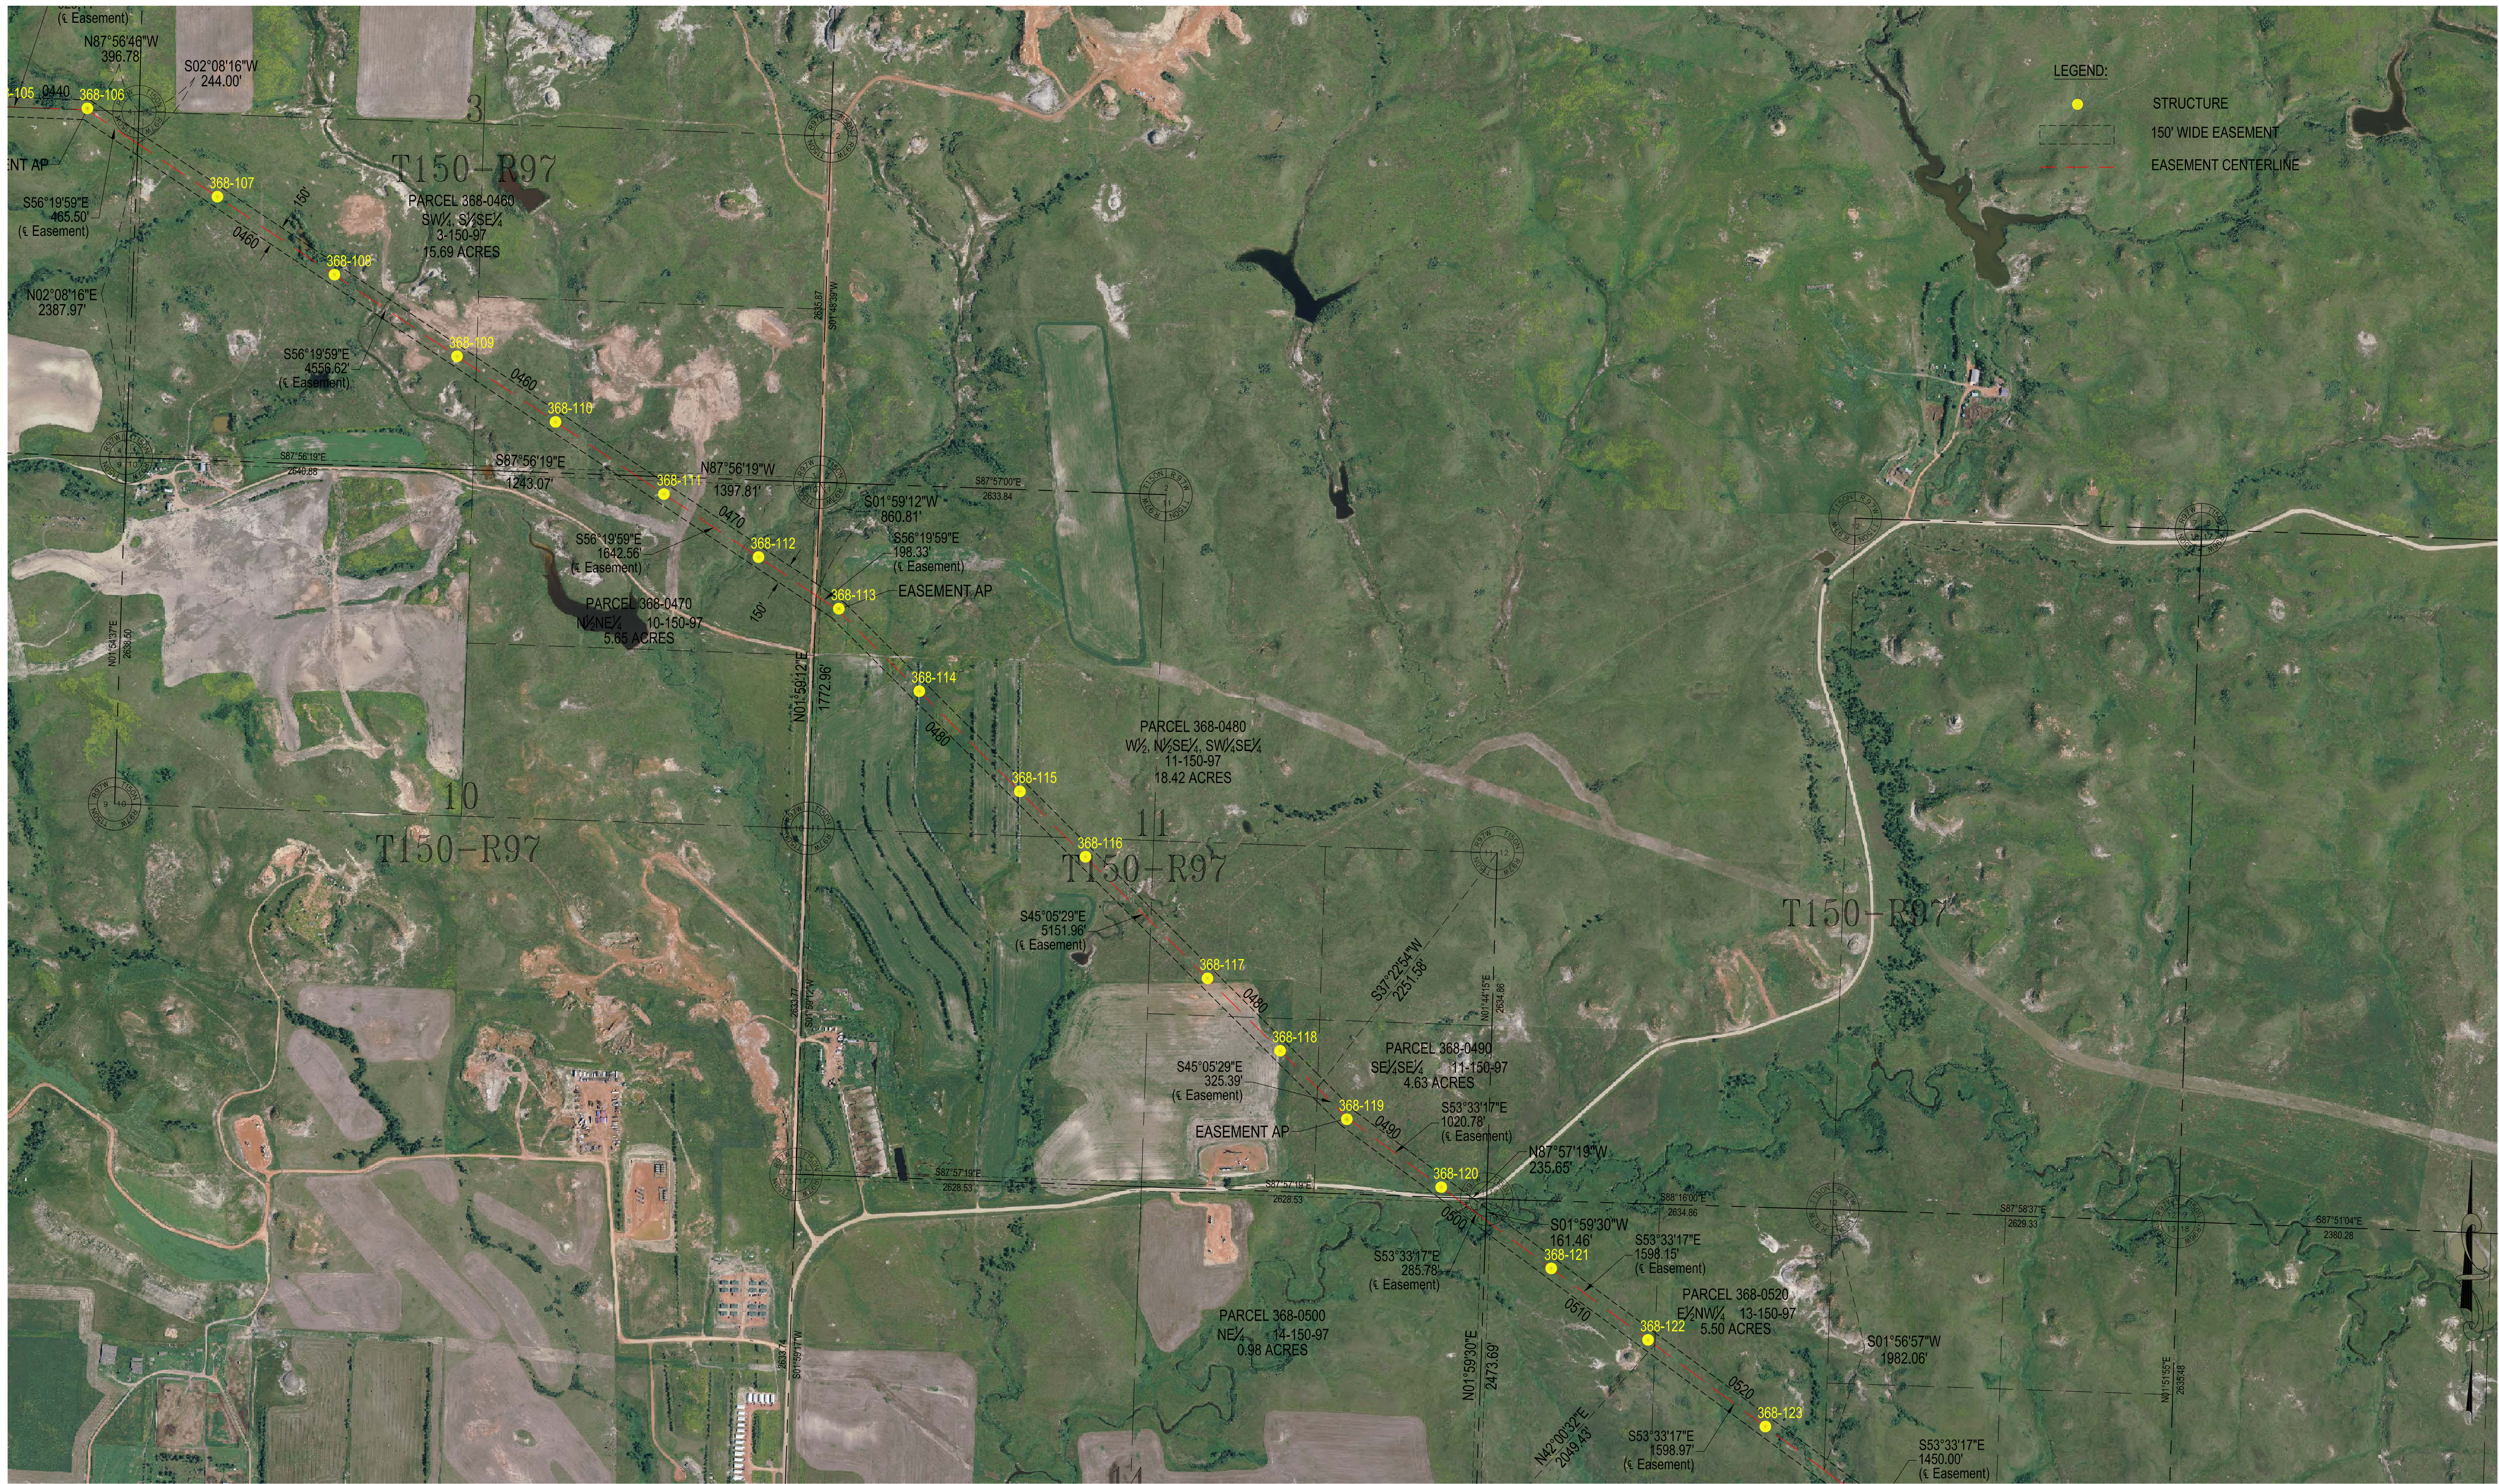

Basis of Bearing is NAD83 ND State Plane North Zone - International Feet. All distances are Ground Distance. Combined scale factor = 0.99985172

SEC. 10, 11, 13 & 14 - T150N-R97W
MCKENZIE COUNTY, NORTH DAKOTA

NOTE:
STRUCTURE PLACEMENT AS OF 3-3-2015

PSC SUBMITTAL FOR LINE 368
PATENT GATE TO KUMMER RIDGE
345kV TRANSMISSION LINE

