MONTANA-DAKOTA UTILITIES CO.

Ross North Dakota

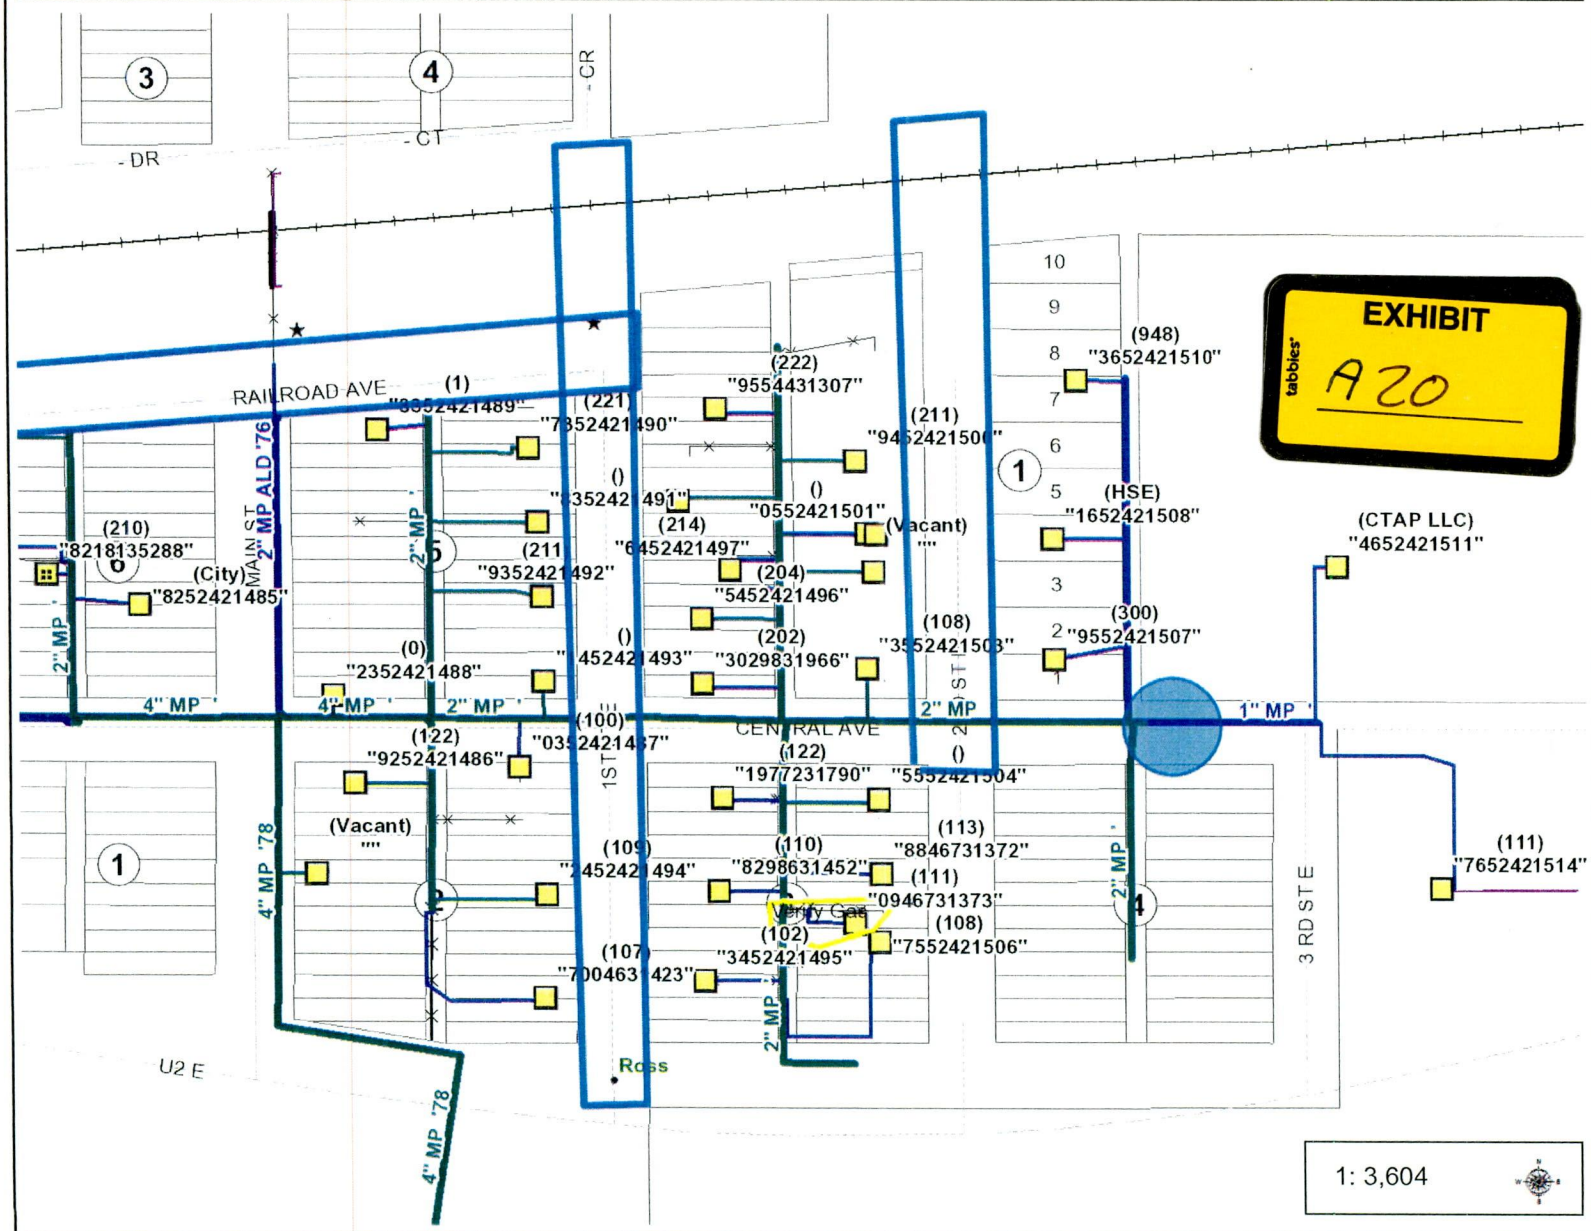

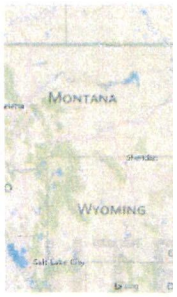

Legend

- GAS.GasP
- GAS.GasLi
- GasFieldPo
- Gas Office Note
  - <all other values>
  - Created
  - Field Verified
  - Completed
- Gas Field Line
- Gas Field Area
- CP Isolated Inspe
- CP Ground Bed
- Gas Service Poin
  - Multiple Meter Se
  - Single Meter Ser
  - No Meter Service
- Gas Station
  - <all other values>
  - District Regulator
  - Large Customer Station
  - Rural Regulator Station
  - Town Border Station
- Liquid Removal Point
- Foreign Owned Pipelines
- Transmission Main
- Main

Notes

Case GS-14-230
Damaged (circle) occured ouside of scope of work stated on Locate tickets (Boxes).

0.1 0 0.06 0.1 Miles

WGS_1984_Web_Mercator_Auxiliary_Sphere

© Montana-Dakota Utilities Company

This map is a user generated static output from the MDU GIS Silverlight mapping website and is for reference only. It is not to be relied upon for construction purposes. It is provided for planning purposes only.

FIELD LOCATES ARE REQUIRED FOR LOCATION OF GAS AND ELECTRICAL FACILITIES

49	GS-14-229 Exhibit A20	Filed 06/30/2015	Pages: 1	
48	GS-13-886 Exhibit A20	Filed 06/30/2015	Pages: 1	
49	GS-13-885 Exhibit A20	Filed 06/30/2015	Pages: 1	
48	GS-13-884 Exhibit A20	Filed 06/30/2015	Pages: 1	
46	PU-14-671 Exhibit A20 Public Service Commission	Filed 06/30/2015	Pages: 1	
49	GS-14-230 Exhibit A20 Public Service Commission	Filed 06/30/2015	Pages: 1	