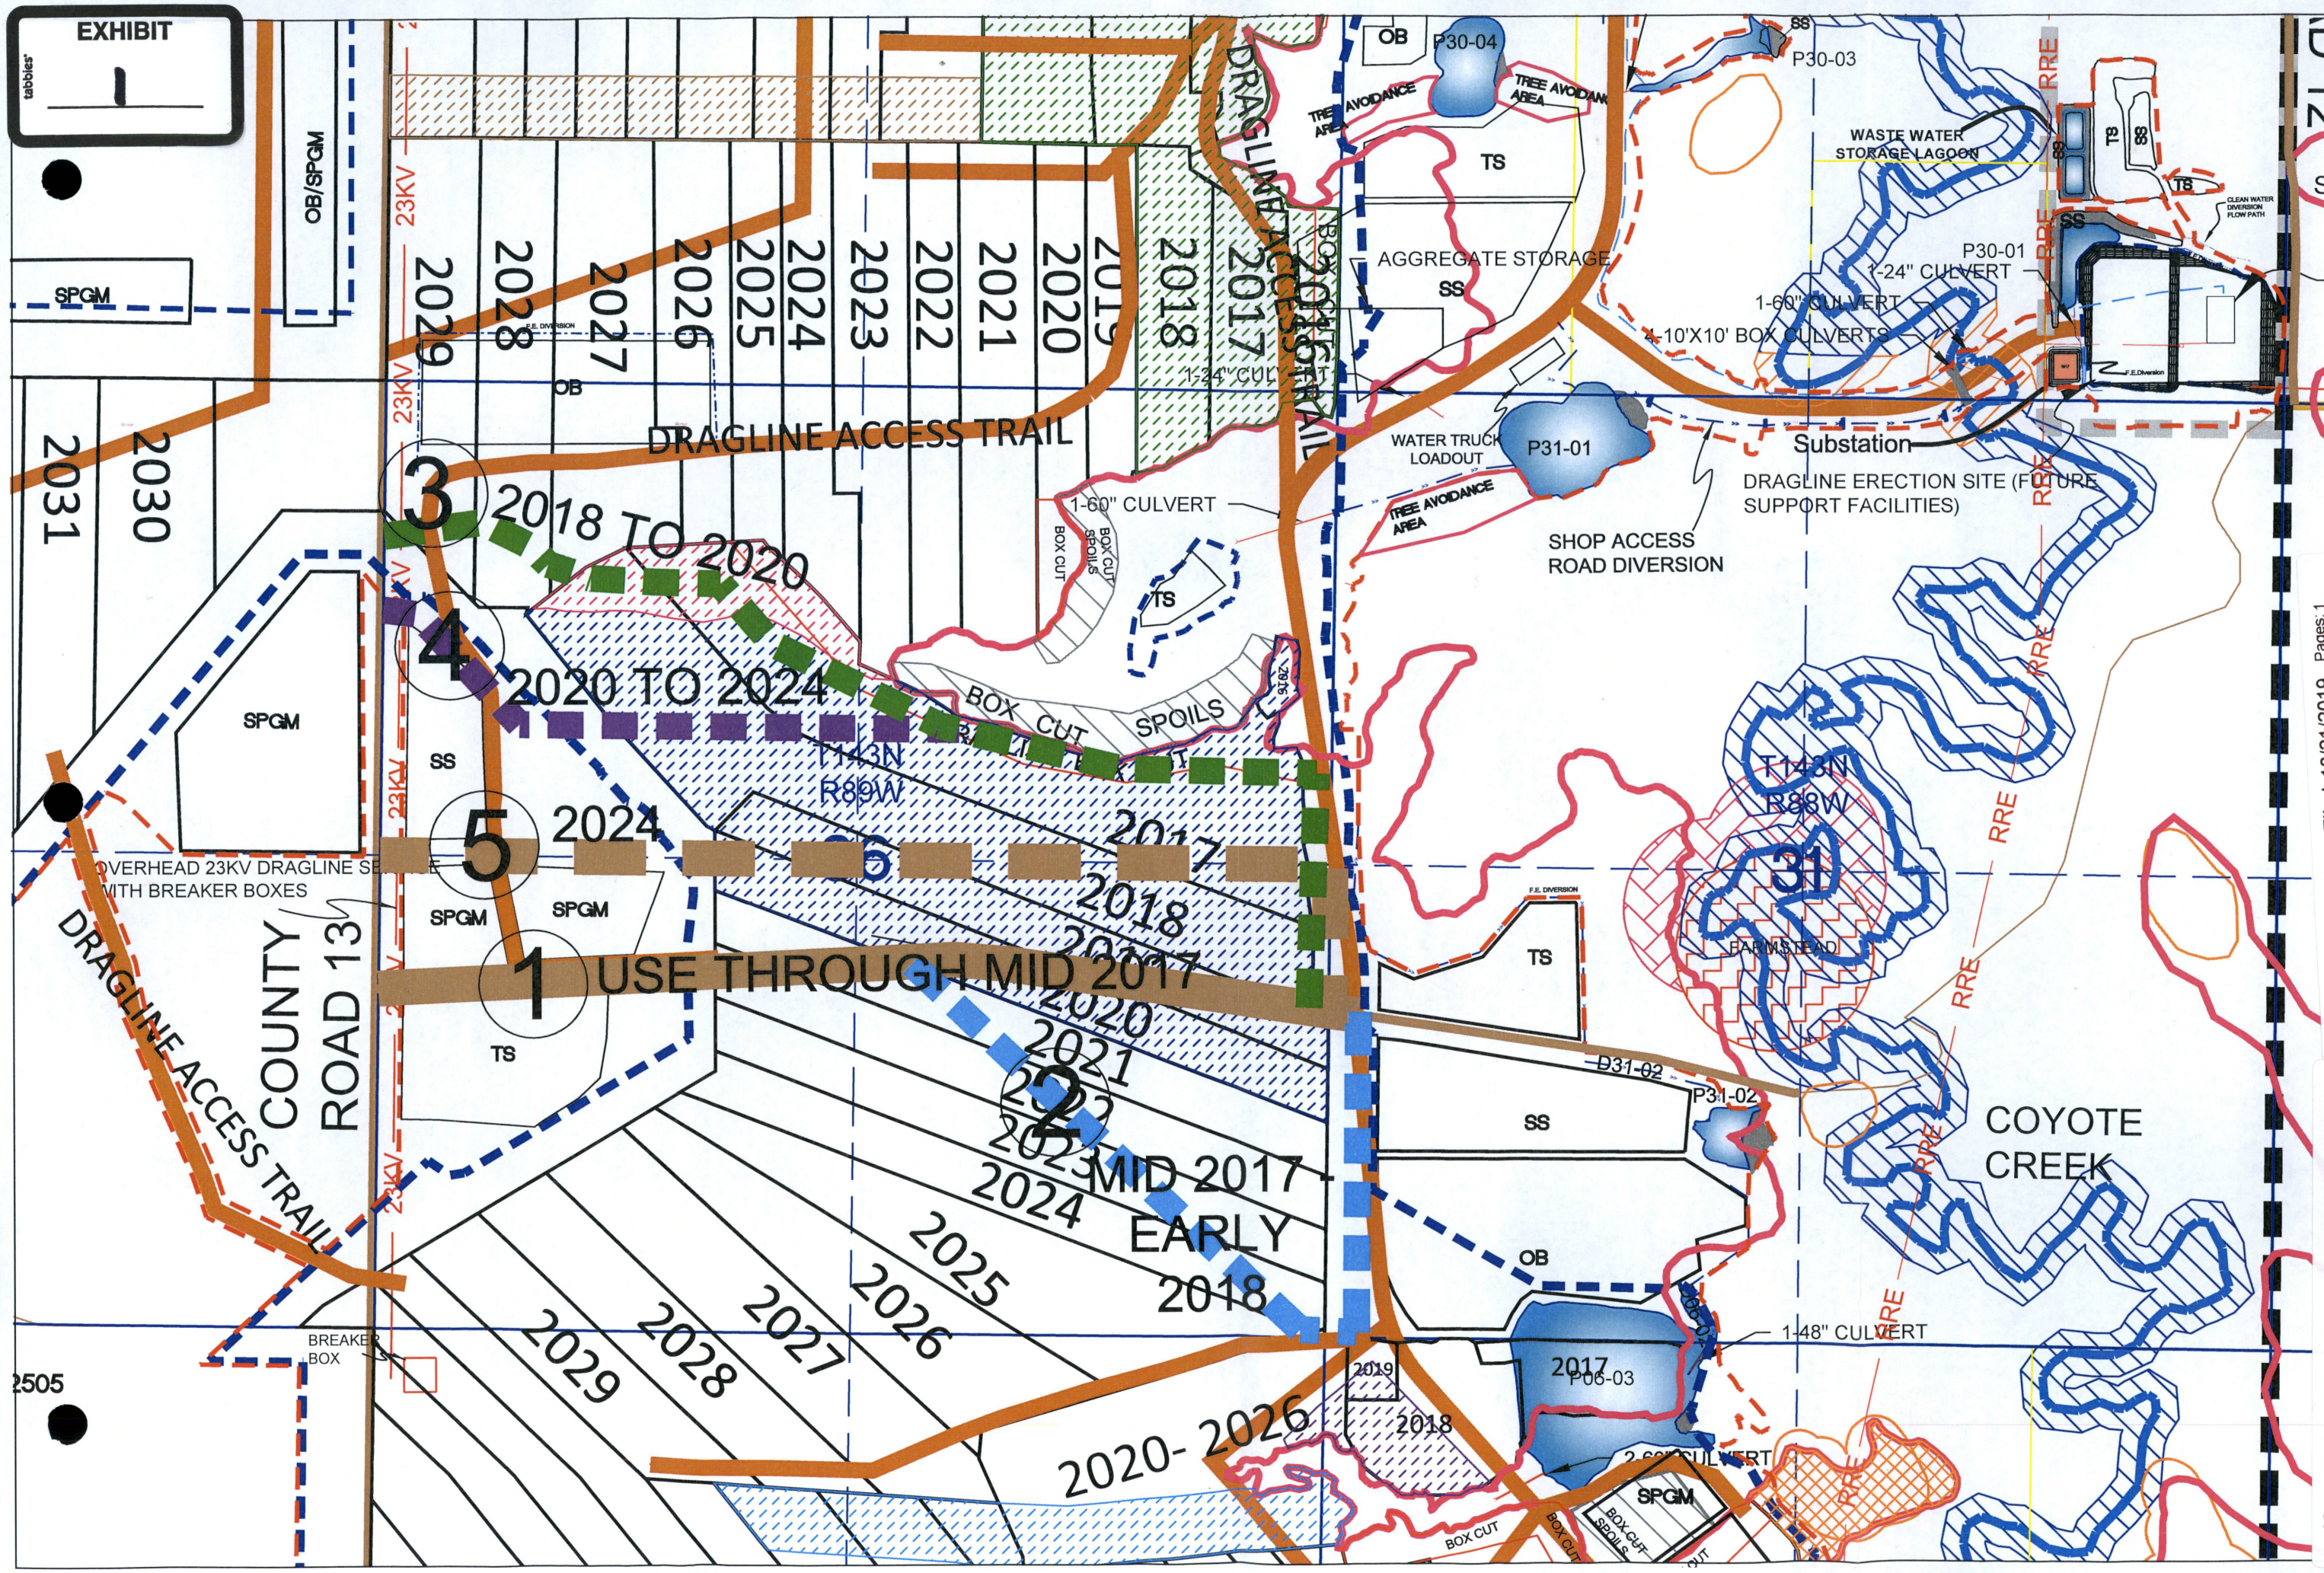

56 RC-19-190 Filed: 10/21/2019 Pages: 1
Exhibit 1 - Map with road changes
Coyote Creek Mining Company, L.L.C.

48 RC-19-189 Filed: 10/21/2019 Pages: 1
Exhibit 1 - Map with road changes
Coyote Creek Mining Company, L.L.C.