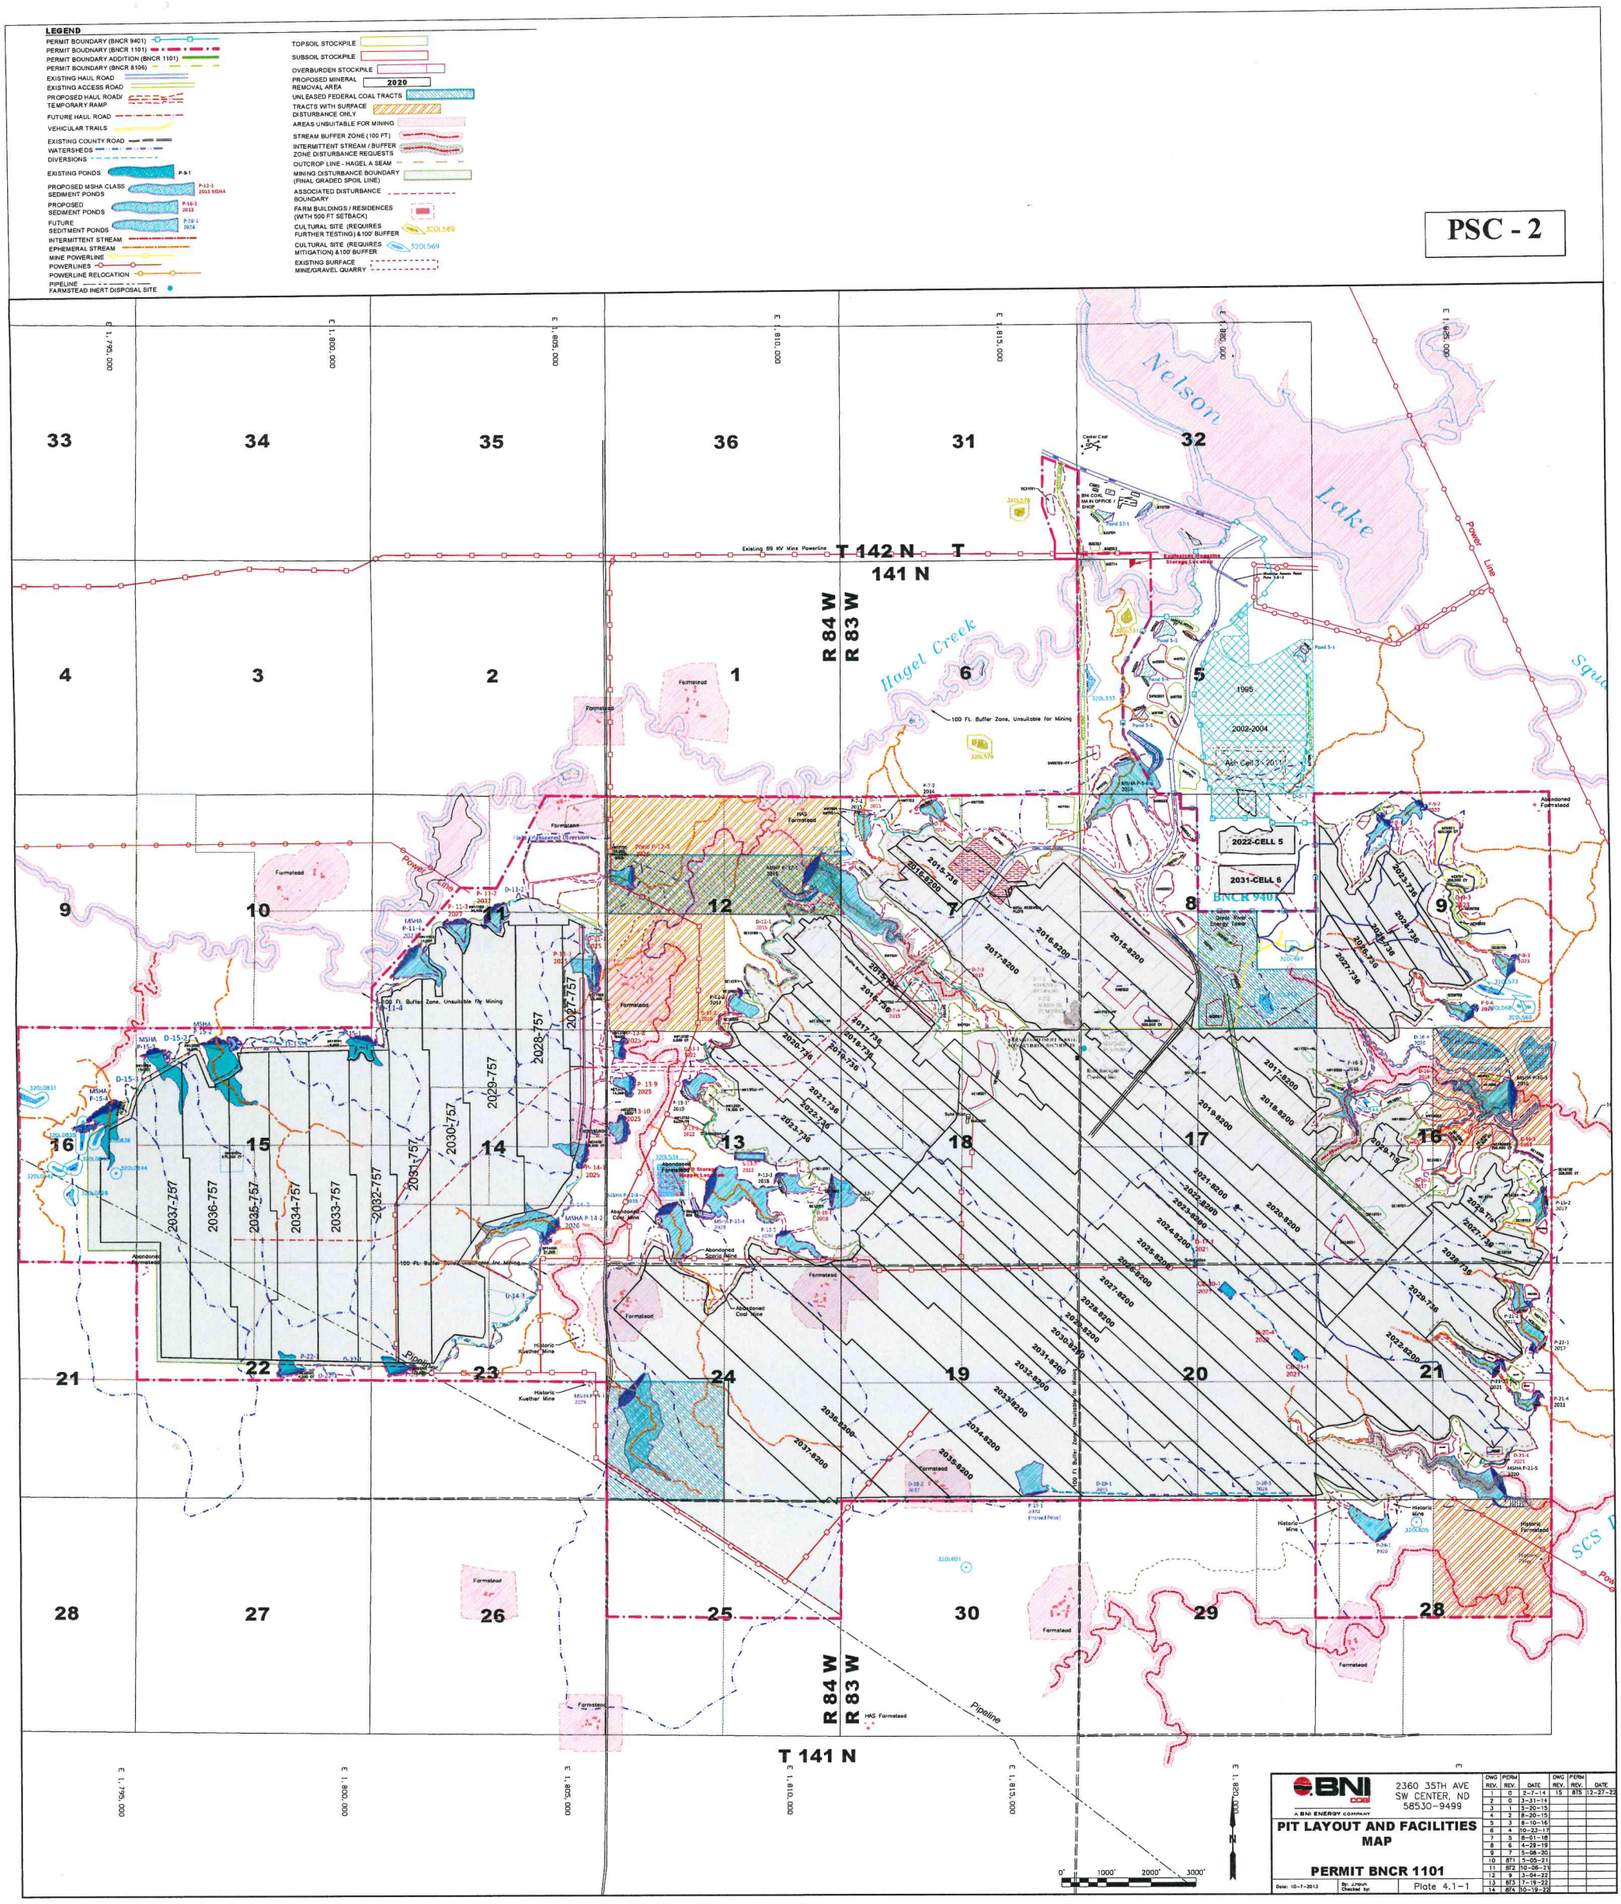

85 RC-20-438 Filed: 8/22/2023 Pages: 1

Exhibit PSC2 - Plat 4-1.1 (Pit Layout and Facilities Map)

Public Service Commission