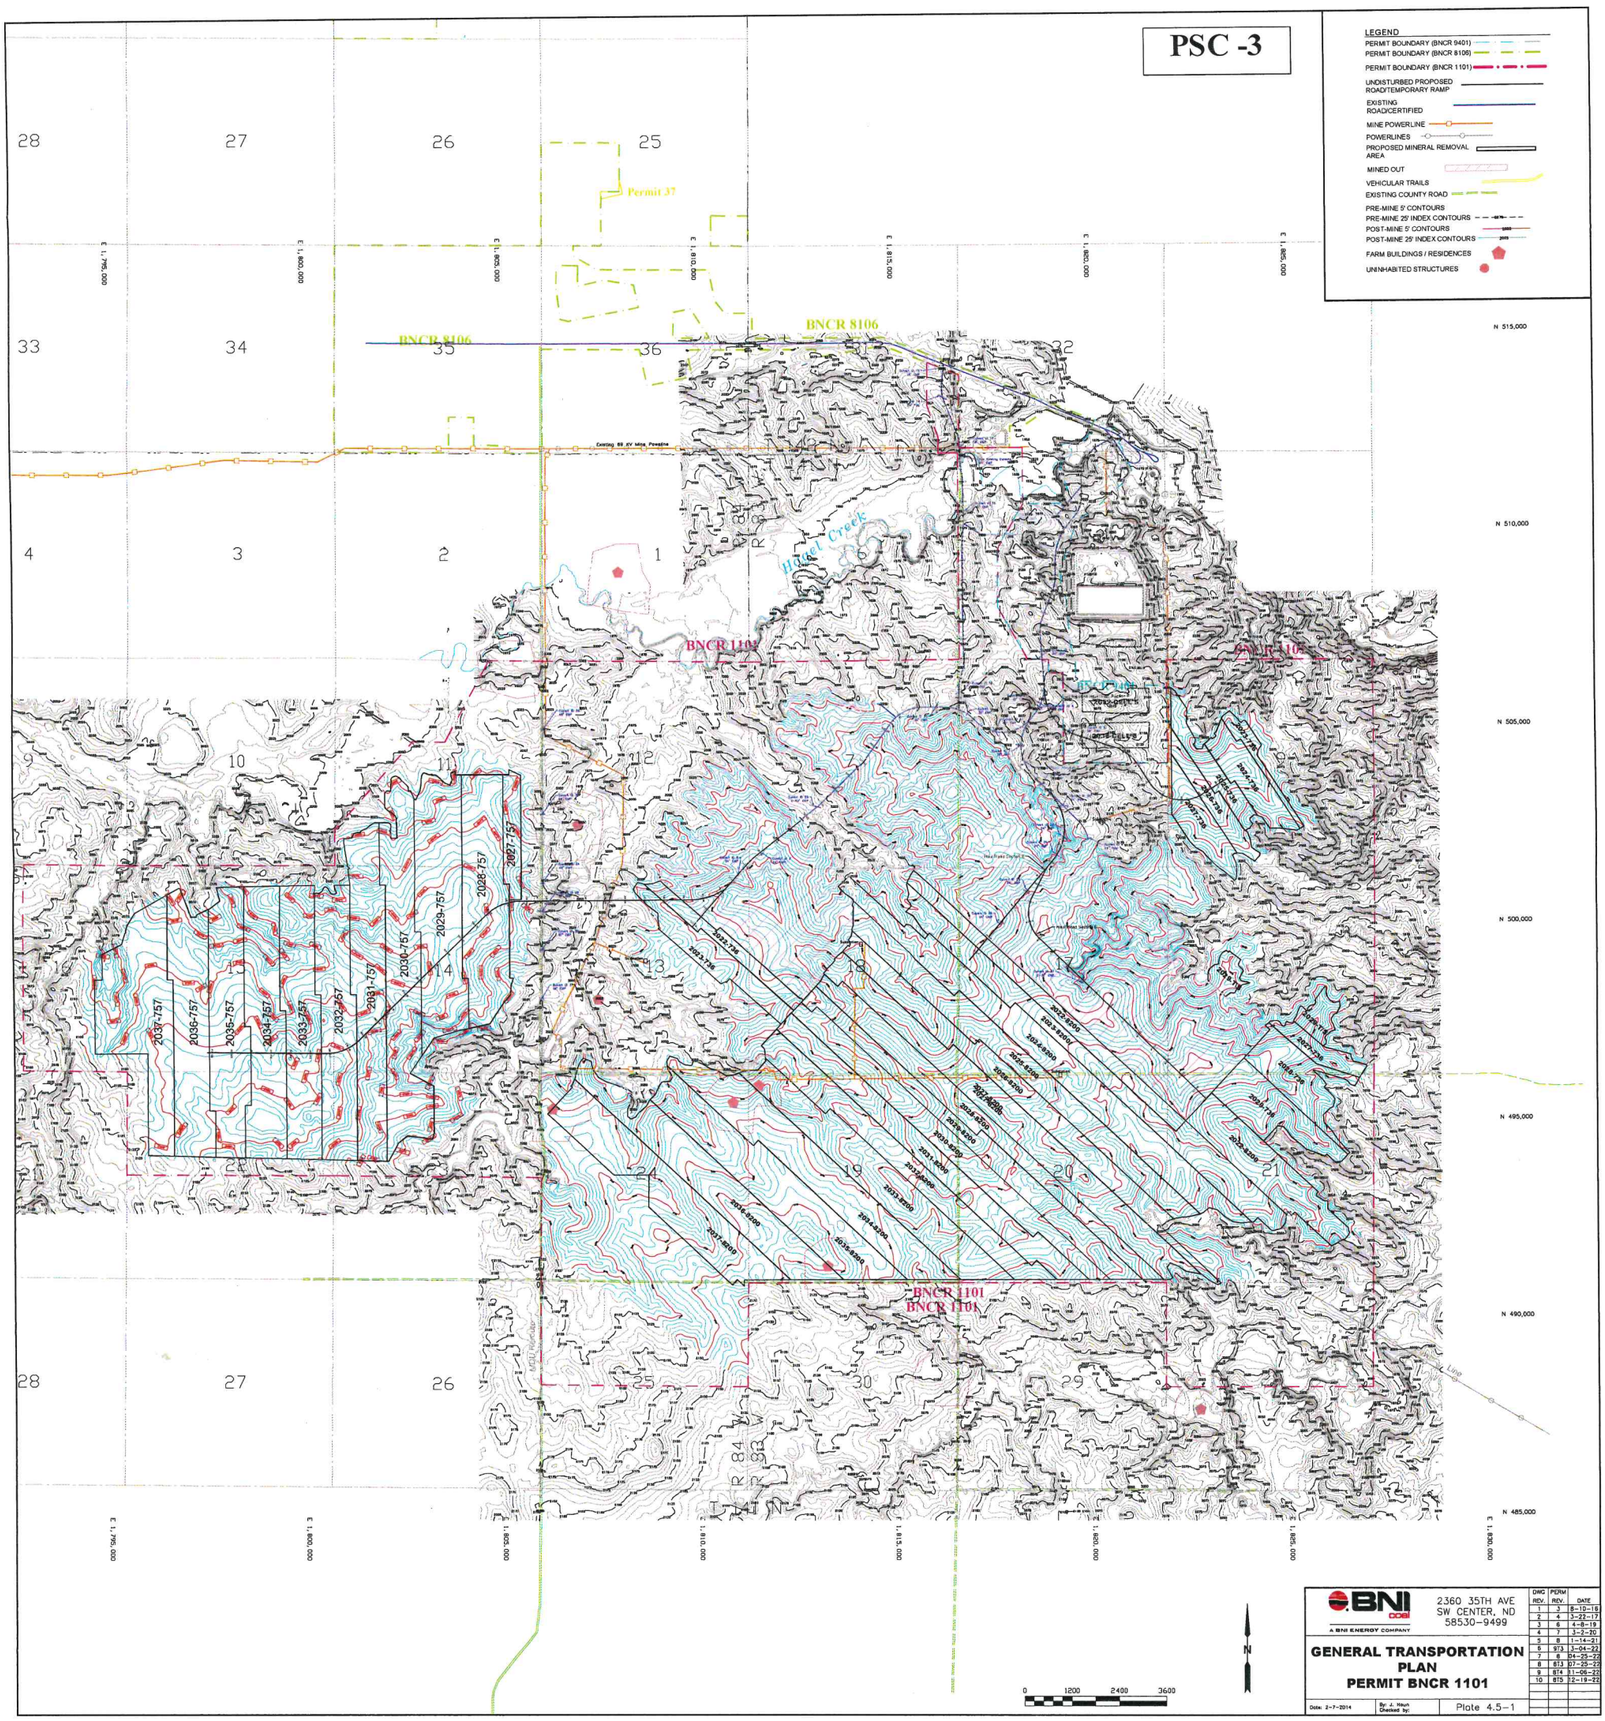
PSC -3
LEGEND
PERMIT BOUNDARY (BNCR 9401)
PERMIT BOUNDARY (BNCR 8106)
PERMIT BOUNDARY (BNCR 1101)
UNDISTURBED PROPOSED ROAD/TEMPORARY RAMP
EXISTING ROAD(CERTIFIED)
MINE POWERLINE
POWERLINES
PROPOSED MINERAL REMOVAL AREA
MINED OUT
VEHICULAR TRAILS
EXISTING COUNTY ROAD
PRE-MINE 5' CONTOURS
PRE-MINE 25' INDEX CONTOURS
POST-MINE 5' CONTOURS
POST-MINE 25' INDEX CONTOURS
FARM BUILDINGS / RESIDENCES
UNINHABITED STRUCTURES
Permit 37
BNCR 8106
BNCR 1101
Hoard Creek
N 515,000
N 510,000
N 505,000
N 500,000
N 495,000
N 490,000
N 485,000
0 1200 2400 3600
BNI COAL
A BNI ENERGY COMPANY
2360 35TH AVE
SW CENTER, ND
58530-9499
GENERAL TRANSPORTATION PLAN
PERMIT BNCR 1101
Date: 2-7-2014
Plate 4.5-1