PSC - 23

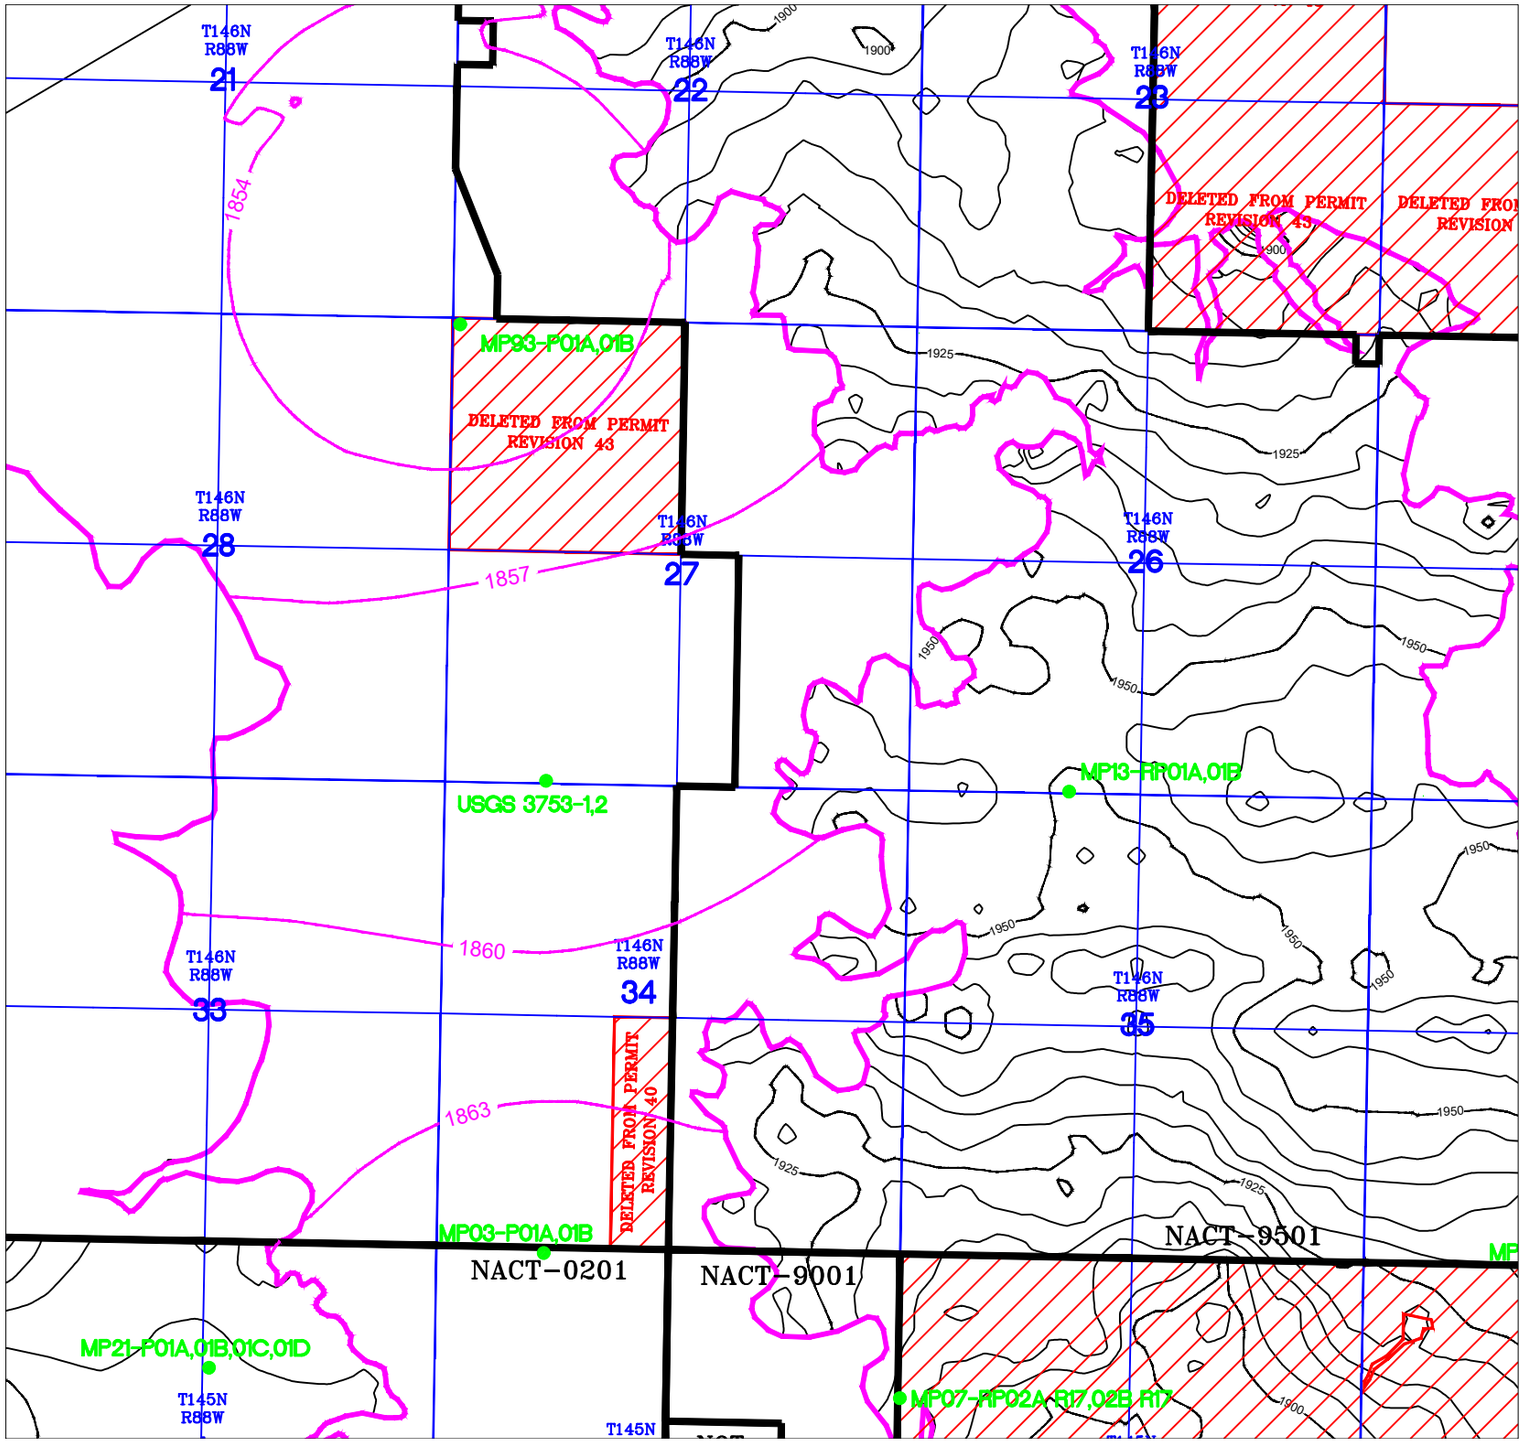

LEGEND

- SECTION LINE–SURVEYED LOCATION
- QUARTER LINE–SURVEYED LOCATION
- SECTION LINE–ASSUMED LOCATION
- QUARTER LINE–ASSUMED LOCATION
- COMBINED BEULAH CROPLINE/LOWER BEULAH SUBCROPLINE COAL LINE
- BASE OF SPOIL/BEUALH STRUCTURE CONTOURS
- 1950 — BASE OF SPOIL/BEULAH STRUCTURE ELEVATIONS
- ANTELOPE CREEK AQ UPPER UNIT POTENTIOMETRIC CONTOURS
- 1950 — ANTELOPE CREEK AQ UPPER UNIT POTENTIOMETRIC ELEVATIONS
- ANTELOPE CREEK AQ LOWER UNIT POTENTIOMETRIC CONTOURS
- 1950 — ANTELOPE CREEK AQ LOWER UNIT POTENTIOMETRIC ELEVATIONS
- MP02-P06B — EXISTING MONITORING WELLS
- MP88-RP02B — DESTROYED MONITORING WELLS

0 2000' 4000' 6000' 8000'

Scale 1" = 2000'

G.N.

NO.	BY	APP'D	DATE
9			
8			
7			
6			
5			
4			
3			
2			
1			
0	KRB	KRB	7/13/2022
DRAWING UPDATES			

COTEAU — THE COTEAU PROPERTIES COMPANY

FREEDOM MINE
BEULAH, ND 58523

ANTELOPE CREEK AQUIFER POTENTIOMETRIC MAP

LOWER UNIT

2011

SCALE: 1"=2000' (paper size = Legal)
PROJECT: Section 34 REVISION:

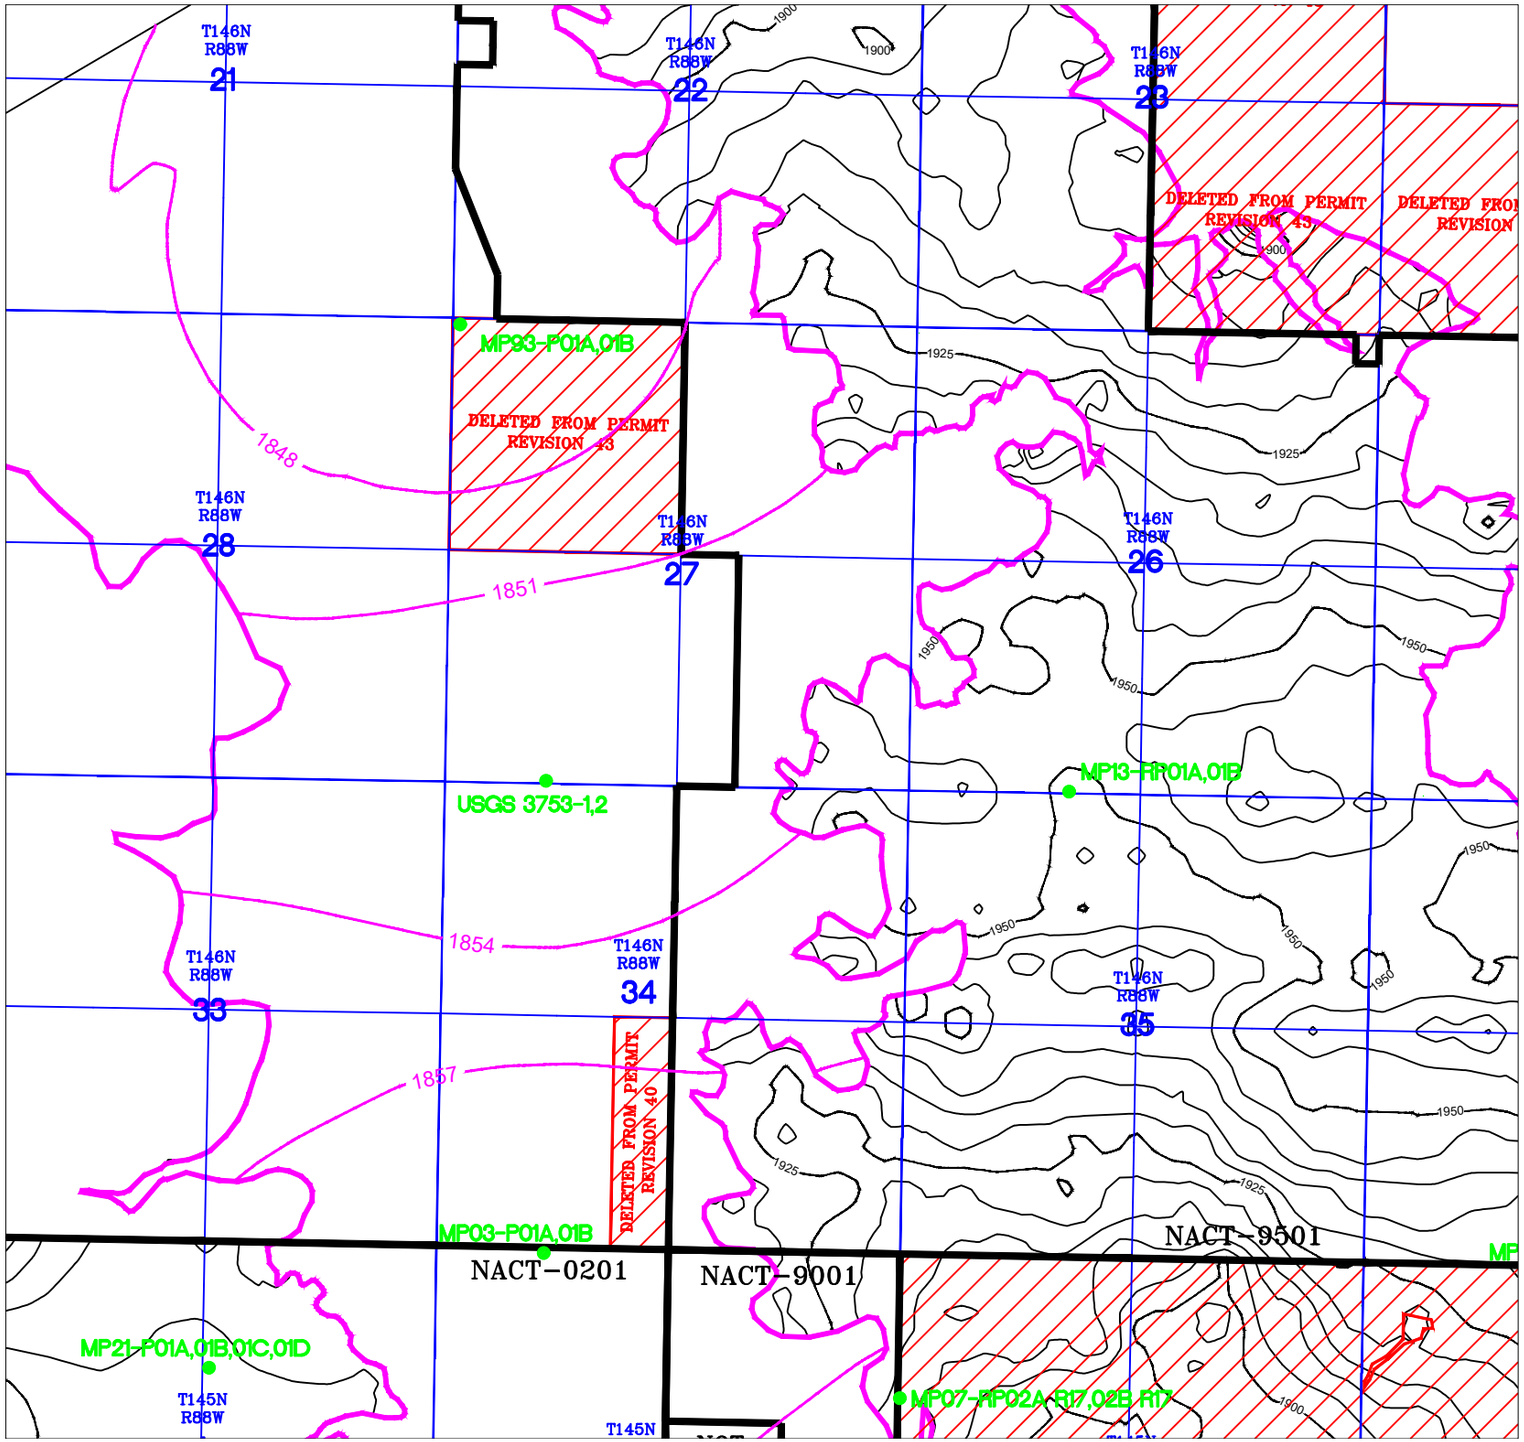

LEGEND

- SECTION LINE–SURVEYED LOCATION
- QUARTER LINE–SURVEYED LOCATION
- SECTION LINE–ASSUMED LOCATION
- QUARTER LINE–ASSUMED LOCATION
- COMBINED BEULAH CROPLINE/LOWER BEULAH SUBCROPLINE COAL LINE
- BASE OF SPOIL/BEUALH STRUCTURE CONTOURS
- 1950 — BASE OF SPOIL/BEULAH STRUCTURE ELEVATIONS
- ANTELOPE CREEK AQ UPPER UNIT POTENTIOMETRIC CONTOURS
- 1950 — ANTELOPE CREEK AQ UPPER UNIT POTENTIOMETRIC ELEVATIONS
- ANTELOPE CREEK AQ LOWER UNIT POTENTIOMETRIC CONTOURS
- 1950 — ANTELOPE CREEK AQ LOWER UNIT POTENTIOMETRIC ELEVATIONS
- MP02-P06B — EXISTING MONITORING WELLS
- MP88-RP02B — DESTROYED MONITORING WELLS

0 2000' 4000' 6000' 8000'

Scale 1" = 2000'

G.N.

NO.	BY	APP'D	DATE
9			
8			
7			
6			
5			
4			
3			
2			
1			
0	KRB	KRB	7/13/2022
DRAWING UPDATES			

COTEAU — THE COTEAU PROPERTIES COMPANY

FREEDOM MINE
BEULAH, ND 58523

ANTELOPE CREEK AQUIFER POTENTIOMETRIC MAP

LOWER UNIT

2012

SCALE: 1"=2000' (paper size = Legal)
PROJECT: Section 34 REVISION:

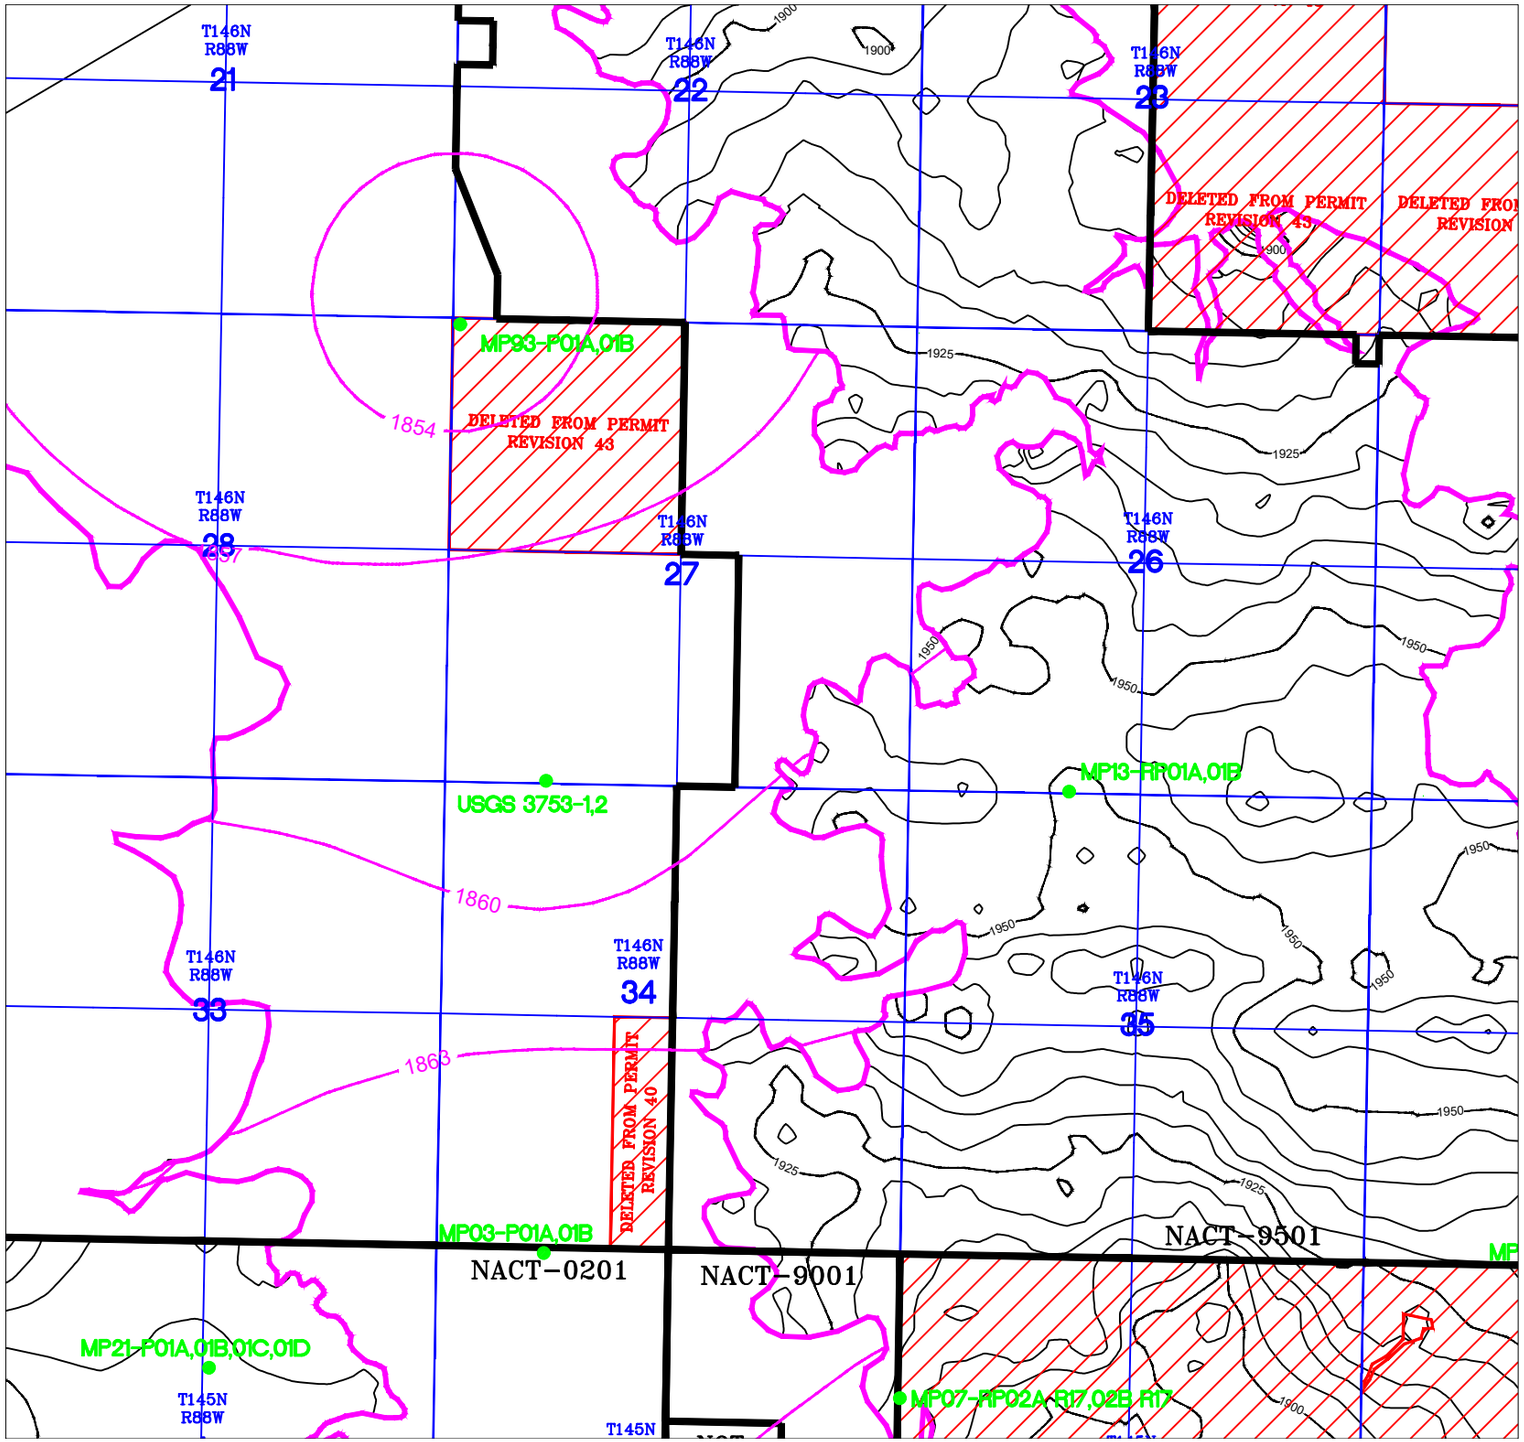

LEGEND

- SECTION LINE–SURVEYED LOCATION
- QUARTER LINE–SURVEYED LOCATION
- SECTION LINE–ASSUMED LOCATION
- QUARTER LINE–ASSUMED LOCATION
- COMBINED BEULAH CROPLINE/LOWER BEULAH SUBCROPLINE COAL LINE
- BASE OF SPOIL/BEUALH STRUCTURE CONTOURS
- 1950 — BASE OF SPOIL/BEULAH STRUCTURE ELEVATIONS
- ANTELOPE CREEK AQ UPPER UNIT POTENTIOMETRIC CONTOURS
- 1950 — ANTELOPE CREEK AQ UPPER UNIT POTENTIOMETRIC ELEVATIONS
- ANTELOPE CREEK AQ LOWER UNIT POTENTIOMETRIC CONTOURS
- 1950 — ANTELOPE CREEK AQ LOWER UNIT POTENTIOMETRIC ELEVATIONS
- MP02-P06B — EXISTING MONITORING WELLS
- MP88-RP02B — DESTROYED MONITORING WELLS

0 2000' 4000' 6000' 8000'

Scale 1" = 2000'

G.N.

NO.	BY	APP'D	DATE
9			
8			
7			
6			
5			
4			
3			
2			
1			
0	KRB	KRB	7/13/2022
DRAWING UPDATES			

COTEAU — THE COTEAU PROPERTIES COMPANY

FREEDOM MINE
BEULAH, ND 58523

ANTELOPE CREEK AQUIFER POTENTIOMETRIC MAP

LOWER UNIT

2015

SCALE: 1"=2000' (paper size = Legal)
PROJECT: Section 34 REVISION:

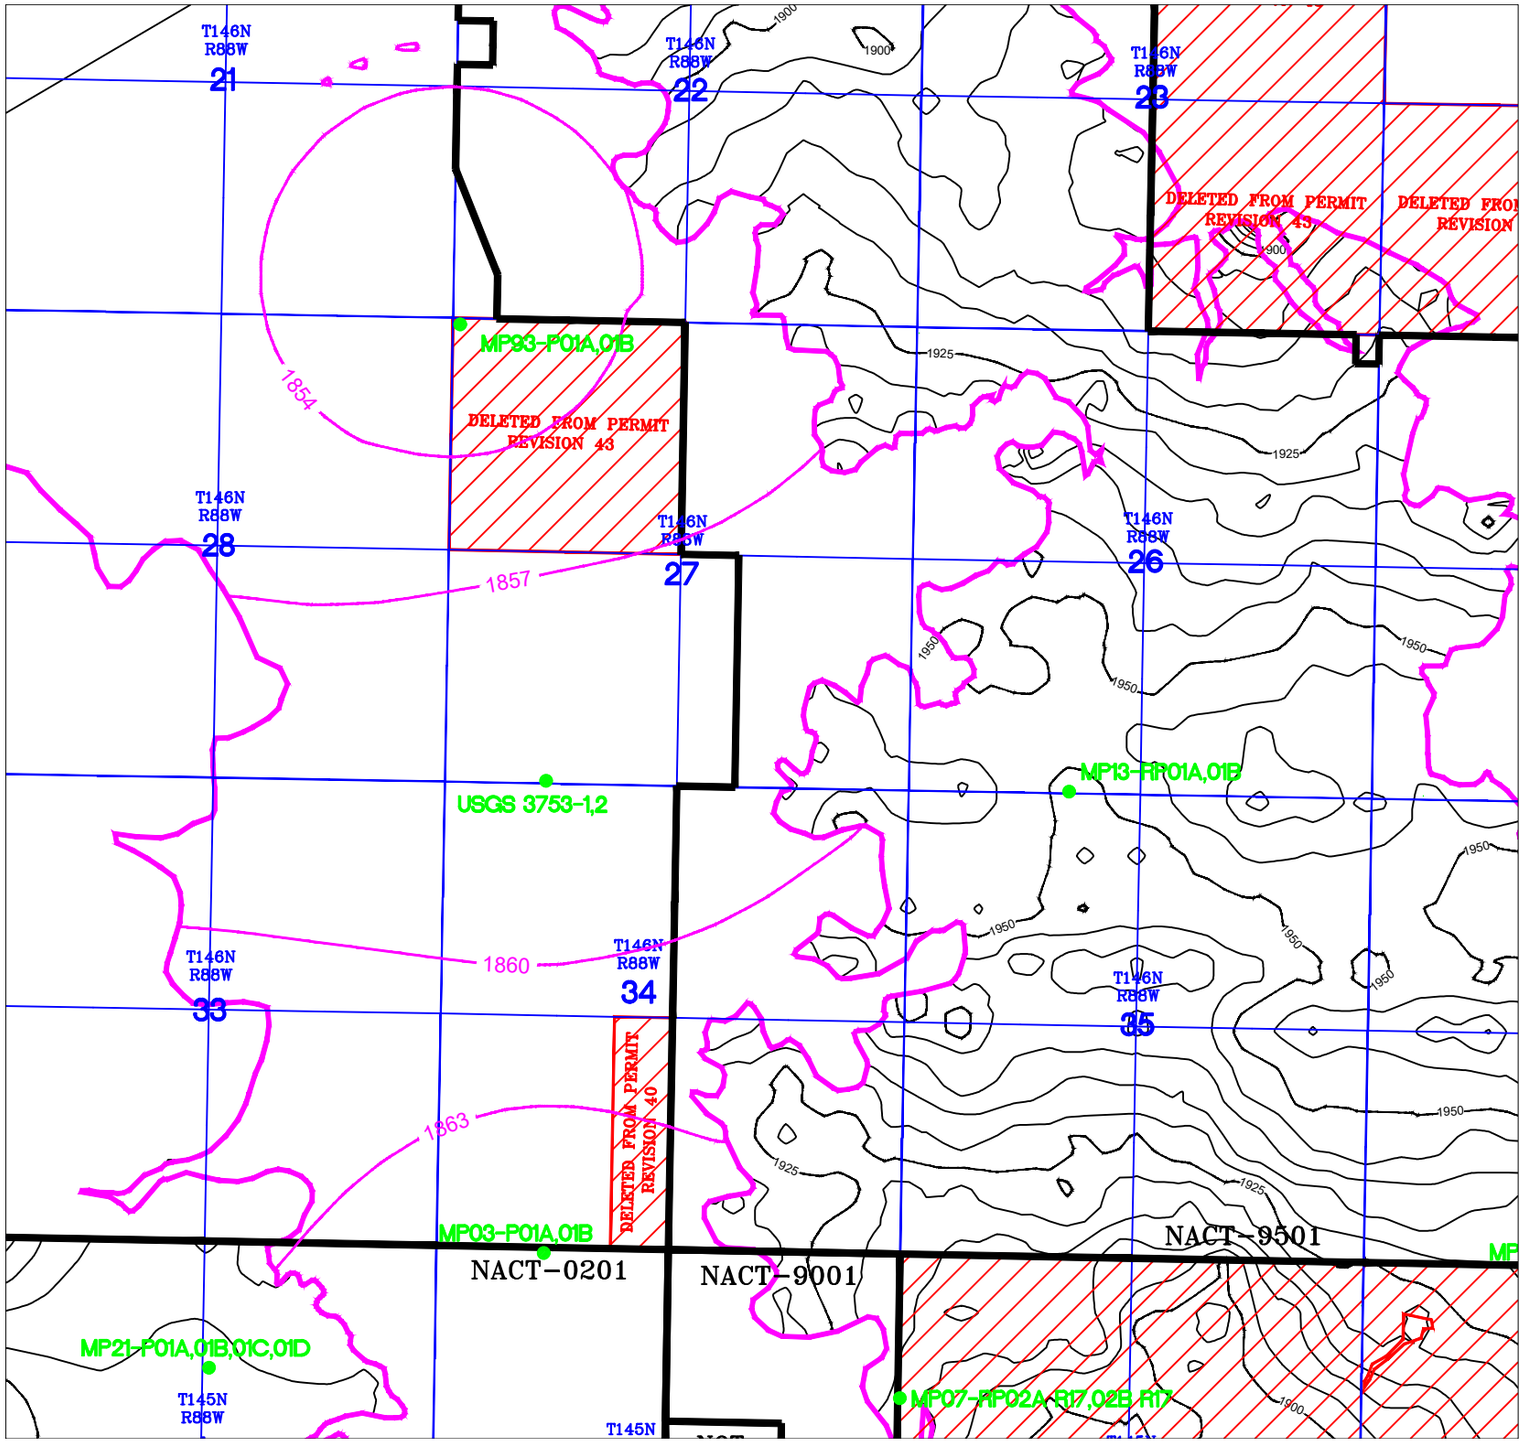

LEGEND

- SECTION LINE–SURVEYED LOCATION
- QUARTER LINE–SURVEYED LOCATION
- SECTION LINE–ASSUMED LOCATION
- QUARTER LINE–ASSUMED LOCATION
- COMBINED BEULAH CROPLINE/LOWER BEULAH SUBCROPLINE COAL LINE
- BASE OF SPOIL/BEUALH STRUCTURE CONTOURS
- 1950 — BASE OF SPOIL/BEULAH STRUCTURE ELEVATIONS
- ANTELOPE CREEK AQ UPPER UNIT POTENTIOMETRIC CONTOURS
- 1950 — ANTELOPE CREEK AQ UPPER UNIT POTENTIOMETRIC ELEVATIONS
- ANTELOPE CREEK AQ LOWER UNIT POTENTIOMETRIC CONTOURS
- 1950 — ANTELOPE CREEK AQ LOWER UNIT POTENTIOMETRIC ELEVATIONS
- MP02-P06B — EXISTING MONITORING WELLS
- MP88-RP02B — DESTROYED MONITORING WELLS

0 2000' 4000' 6000' 8000'

Scale 1" = 2000'

G.N.

NO.	BY	APP'D	DATE
9			
8			
7			
6			
5			
4			
3			
2			
1			
0	KRB	KRB	7/13/2022
DRAWING UPDATES			

COTEAU — THE COTEAU PROPERTIES COMPANY

FREEDOM MINE
BEULAH, ND 58523

ANTELOPE CREEK AQUIFER POTENTIOMETRIC MAP

LOWER UNIT

2018

SCALE: 1"=2000' (paper size = Legal)
PROJECT: Section 34 REVISION:

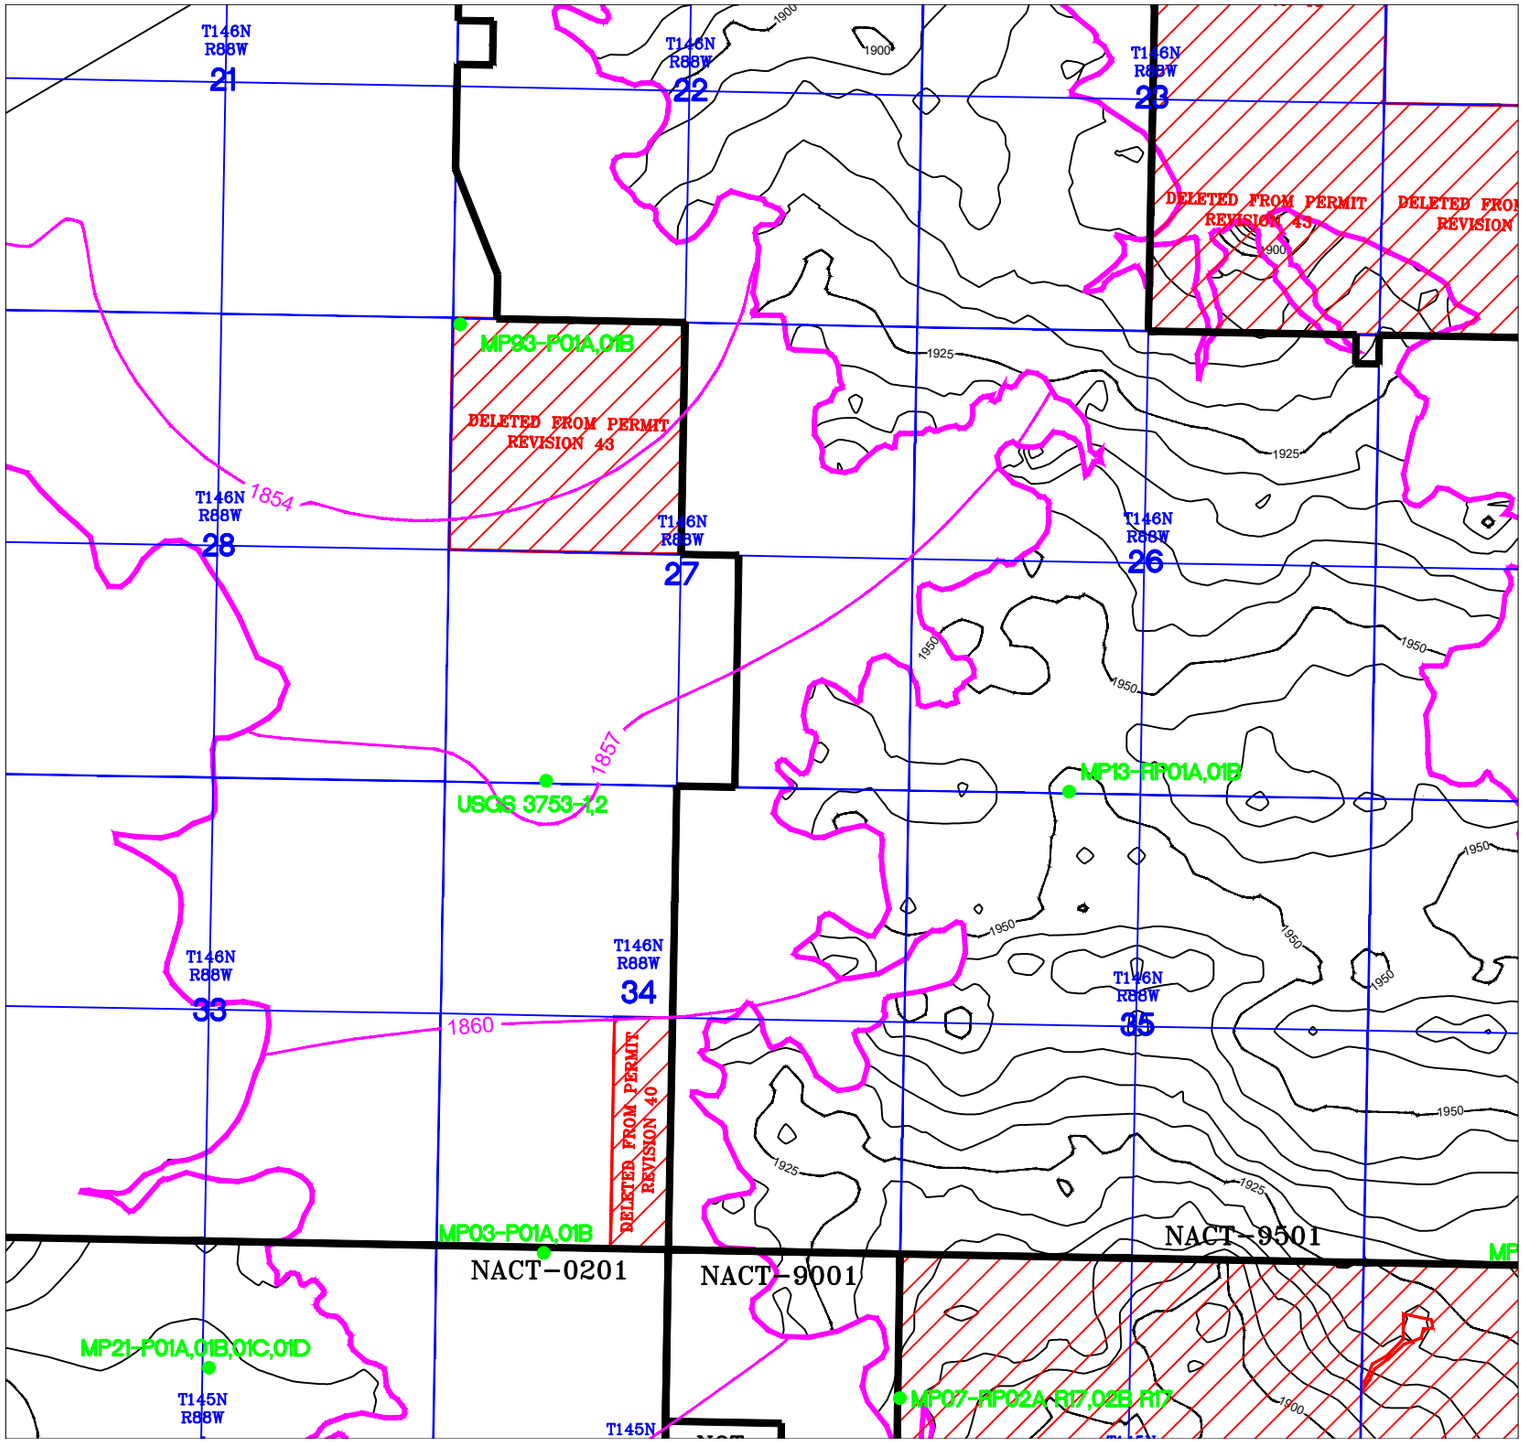

LEGEND

- SECTION LINE–SURVEYED LOCATION
- QUARTER LINE–SURVEYED LOCATION
- SECTION LINE–ASSUMED LOCATION
- QUARTER LINE–ASSUMED LOCATION
- COMBINED BEULAH CROPLINE/LOWER BEULAH SUBCROPLINE COAL LINE
- BASE OF SPOIL/BEUALH STRUCTURE CONTOURS
- 1950 BASE OF SPOIL/BEULAH STRUCTURE ELEVATIONS
- ANTELOPE CREEK AQ UPPER UNIT POTENTIOMETRIC CONTOURS
- 1950 ANTELOPE CREEK AQ UPPER UNIT POTENTIOMETRIC ELEVATIONS
- ANTELOPE CREEK AQ LOWER UNIT POTENTIOMETRIC CONTOURS
- 1950 ANTELOPE CREEK AQ LOWER UNIT POTENTIOMETRIC ELEVATIONS
- MP02-P06B EXISTING MONITORING WELLS
- MP88-RP02B DESTROYED MONITORING WELLS

0 2000' 4000' 6000' 8000'

Scale 1" = 2000'

G.N.

NO.	BY	APP'D	DATE
9			
8			
7			
6			
5			
4			
3			
2			
1			
0	KRB	KRB	7/13/2022
DRAWING UPDATES			

COTEAU THE COTEAU PROPERTIES COMPANY

FREEDOM MINE
BEULAH, ND 58523

ANTELOPE CREEK AQUIFER POTENTIOMETRIC MAP

LOWER UNIT

2020

SCALE: 1"=2000' (paper size = Legal)
PROJECT: Section 34 REVISION:

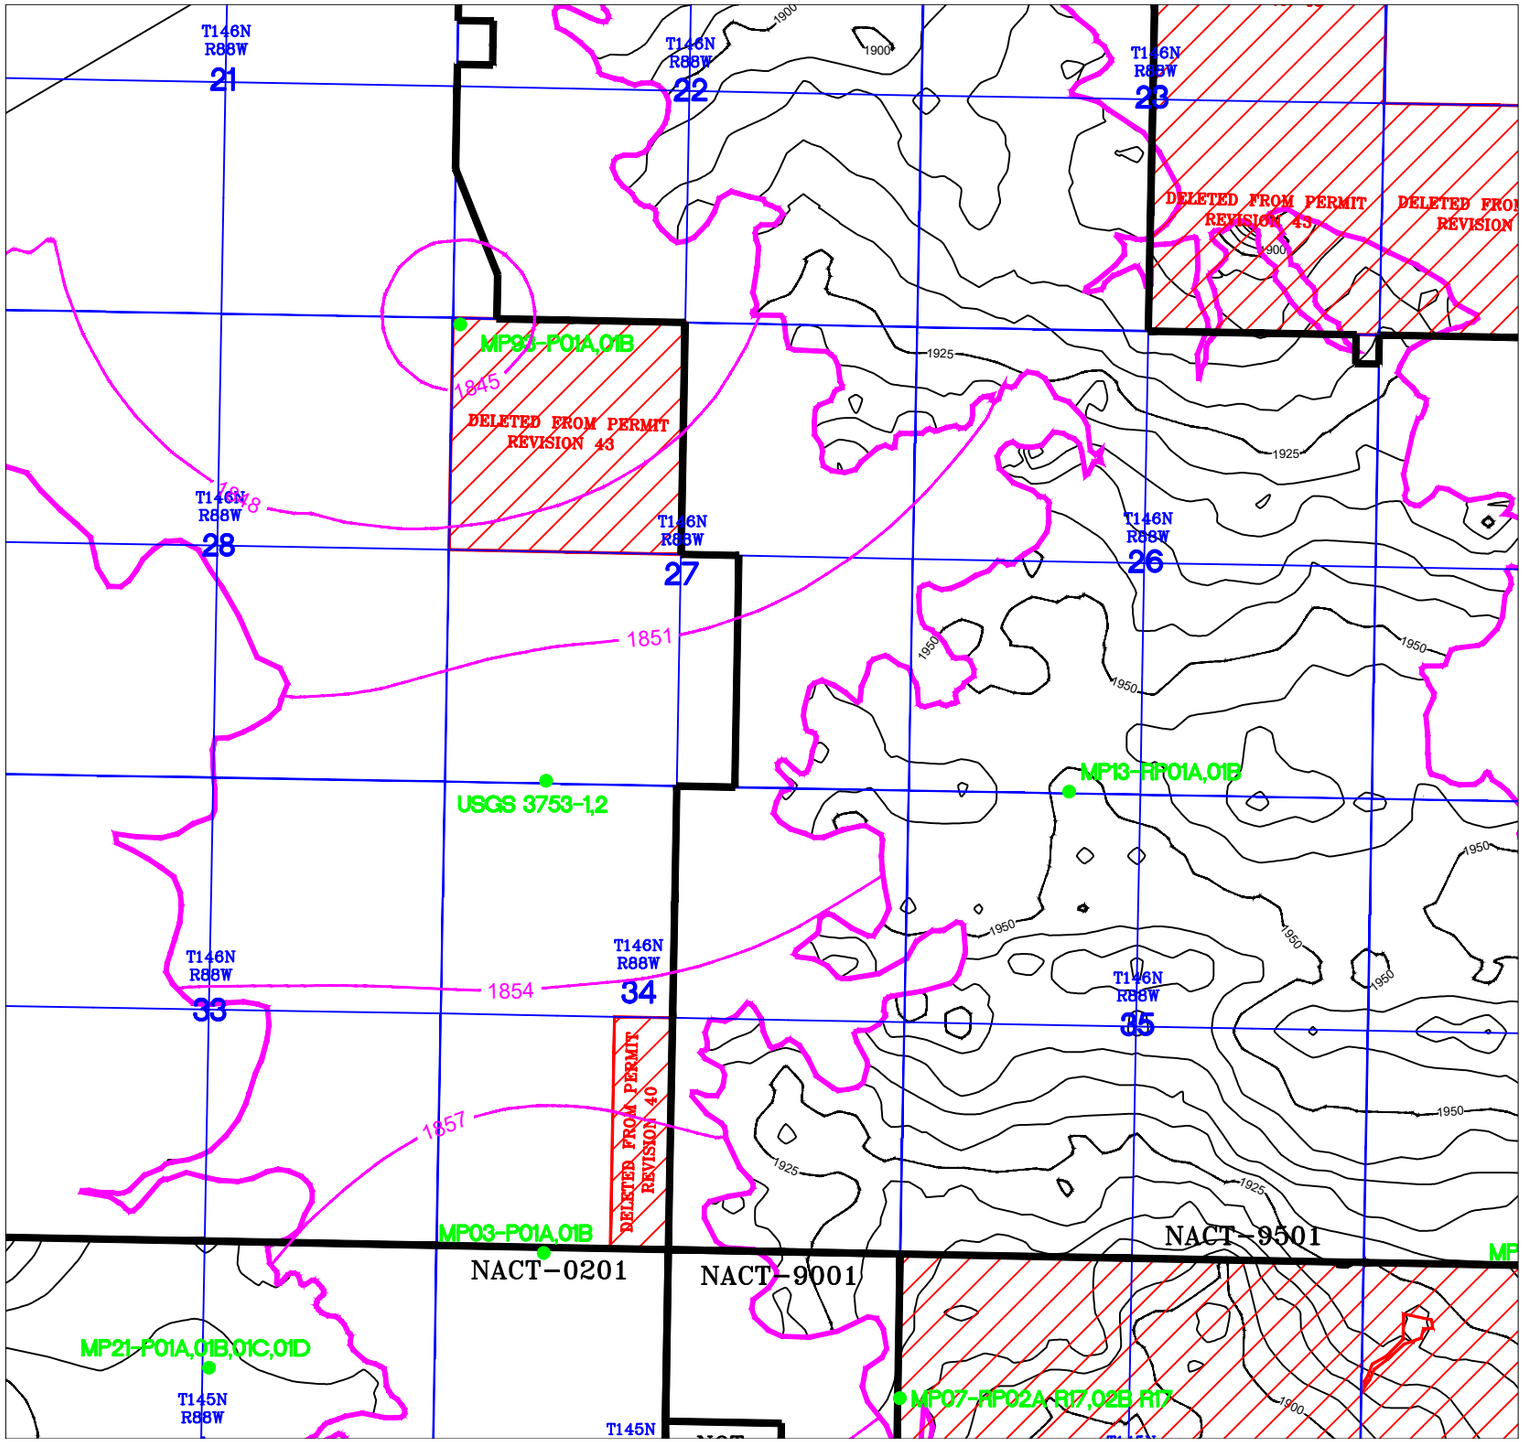

LEGEND

- SECTION LINE–SURVEYED LOCATION
- QUARTER LINE–SURVEYED LOCATION
- SECTION LINE–ASSUMED LOCATION
- QUARTER LINE–ASSUMED LOCATION
- COMBINED BEULAH CROPLINE/LOWER BEULAH SUBCROPLINE COAL LINE
- BASE OF SPOIL/BEUALH STRUCTURE CONTOURS
- 1950 — BASE OF SPOIL/BEULAH STRUCTURE ELEVATIONS
- ANTELOPE CREEK AQ UPPER UNIT POTENTIOMETRIC CONTOURS
- 1950 — ANTELOPE CREEK AQ UPPER UNIT POTENTIOMETRIC ELEVATIONS
- ANTELOPE CREEK AQ LOWER UNIT POTENTIOMETRIC CONTOURS
- 1950 — ANTELOPE CREEK AQ LOWER UNIT POTENTIOMETRIC ELEVATIONS
- MP02-P06B — EXISTING MONITORING WELLS
- MP88-RP02B — DESTROYED MONITORING WELLS

0 2000' 4000' 6000' 8000'

Scale 1" = 2000'

G.N.

NO.	BY	APP'D	DATE
9			
8			
7			
6			
5			
4			
3			
2			
1			
0	KRB	KRB	7/13/2022
DRAWING UPDATES			

COTEAU — THE COTEAU PROPERTIES COMPANY

FREEDOM MINE
BEULAH, ND 58523

ANTELOPE CREEK AQUIFER POTENTIOMETRIC MAP

LOWER UNIT

2021

SCALE: 1"=2000' (paper size = Legal)

PROJECT: Section 34 REVISION:

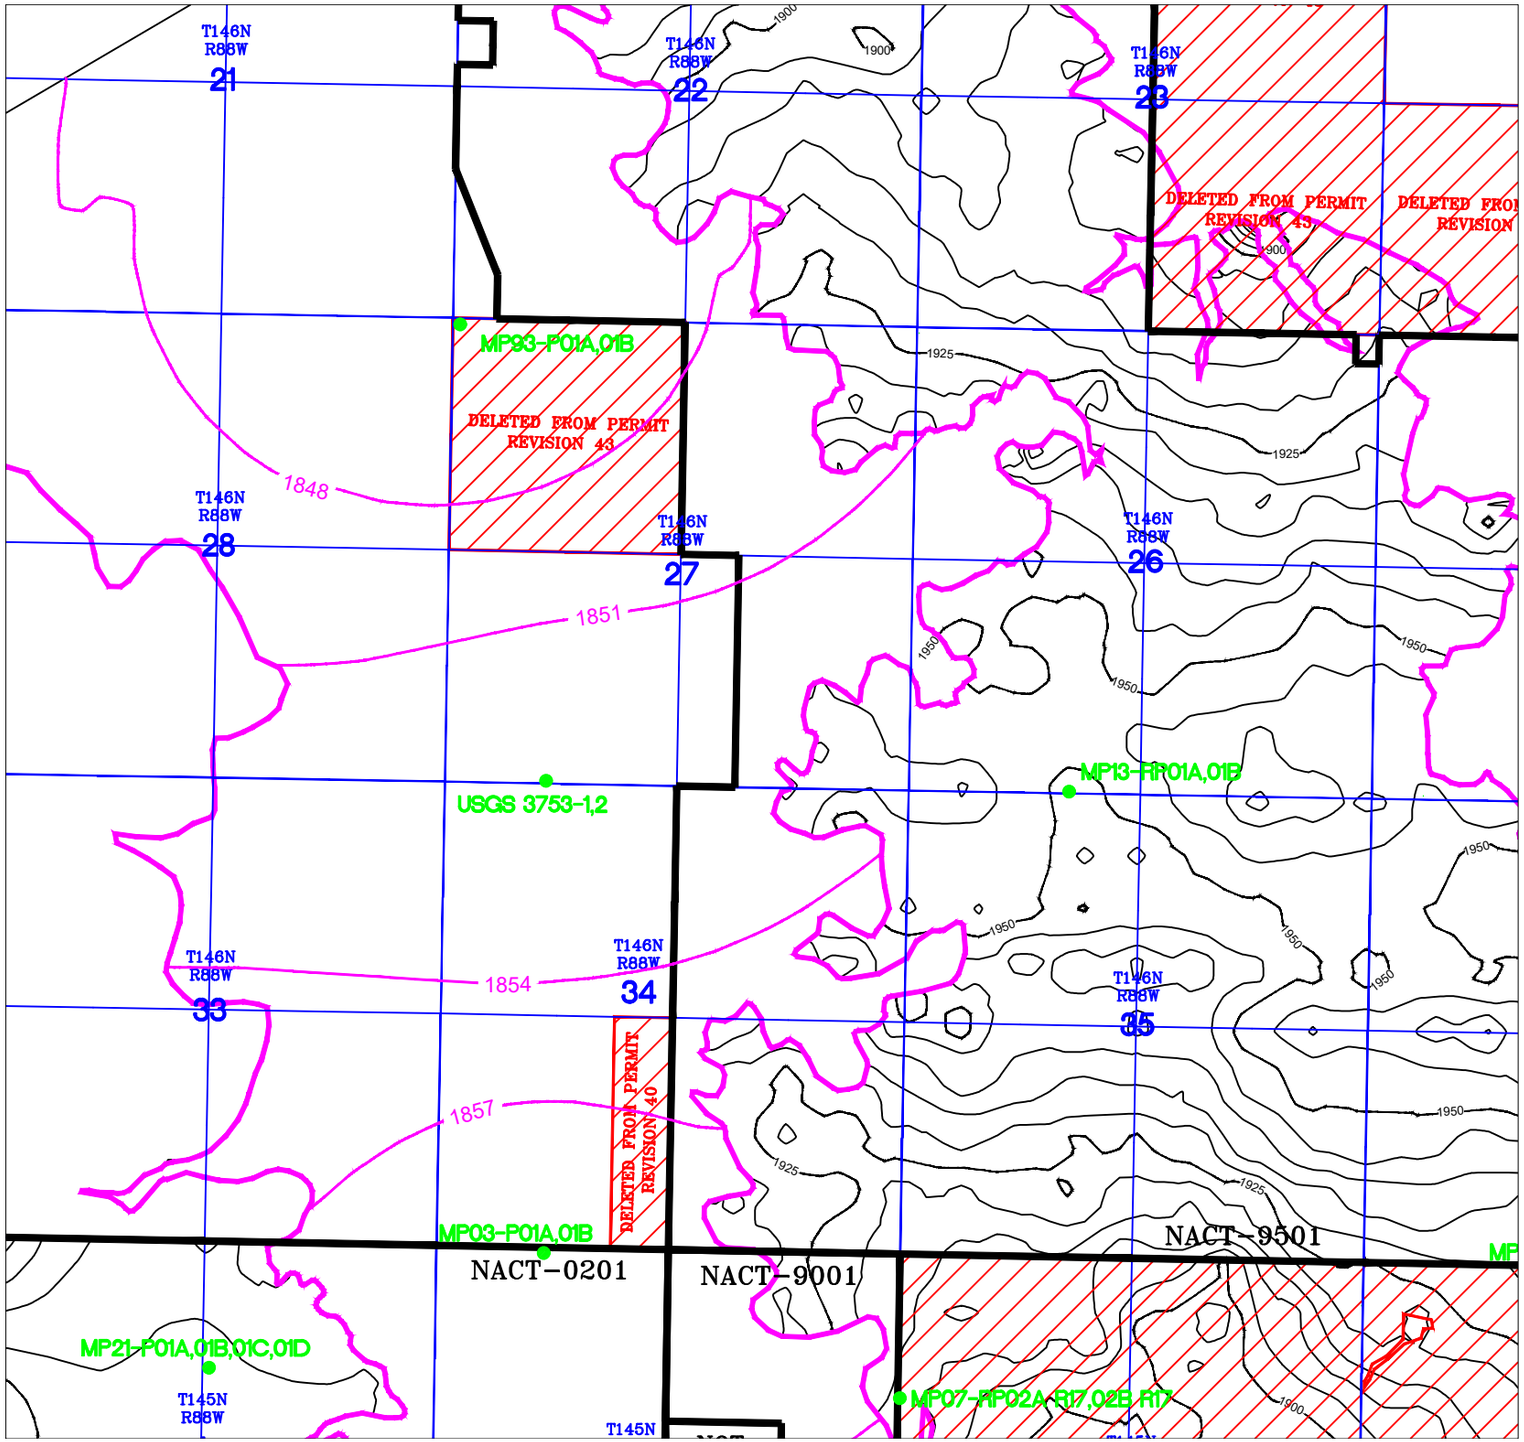

LEGEND

- SECTION LINE–SURVEYED LOCATION
- QUARTER LINE–SURVEYED LOCATION
- SECTION LINE–ASSUMED LOCATION
- QUARTER LINE–ASSUMED LOCATION
- COMBINED BEULAH CROPLINE/LOWER BEULAH SUBCROPLINE COAL LINE
- BASE OF SPOIL/BEUALH STRUCTURE CONTOURS
- 1950 — BASE OF SPOIL/BEULAH STRUCTURE ELEVATIONS
- ANTELOPE CREEK AQ UPPER UNIT POTENTIOMETRIC CONTOURS
- 1950 — ANTELOPE CREEK AQ UPPER UNIT POTENTIOMETRIC ELEVATIONS
- ANTELOPE CREEK AQ LOWER UNIT POTENTIOMETRIC CONTOURS
- 1950 — ANTELOPE CREEK AQ LOWER UNIT POTENTIOMETRIC ELEVATIONS
- MP02-P06B — EXISTING MONITORING WELLS
- MP88-RP02B — DESTROYED MONITORING WELLS

0 2000' 4000' 6000' 8000'

Scale 1" = 2000'

G.N.

NO.	BY	APP'D	DATE
9			
8			
7			
6			
5			
4			
3			
2			
1			
0	KRB	KRB	7/13/2022
DRAWING UPDATES			

COTEAU — THE COTEAU PROPERTIES COMPANY

FREEDOM MINE
BEULAH, ND 58523

ANTELOPE CREEK AQUIFER POTENTIOMETRIC MAP

LOWER UNIT

2022 Q2

SCALE: 1"=2000' (paper size = Legal)
PROJECT: Section 34 REVISION: