
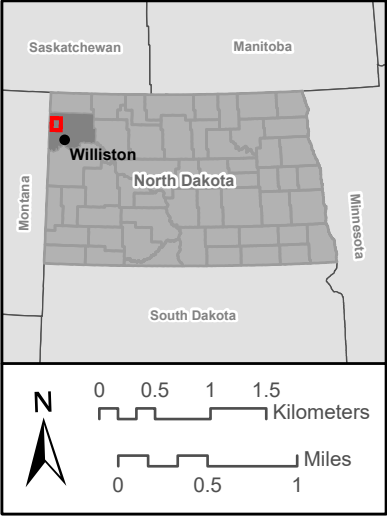


Exhibit 2

**Updated Figure 4 (Avoidance Areas);
Updated Figure 5 (Constraints);
Updated Figure 11 (Newspaper Map)**

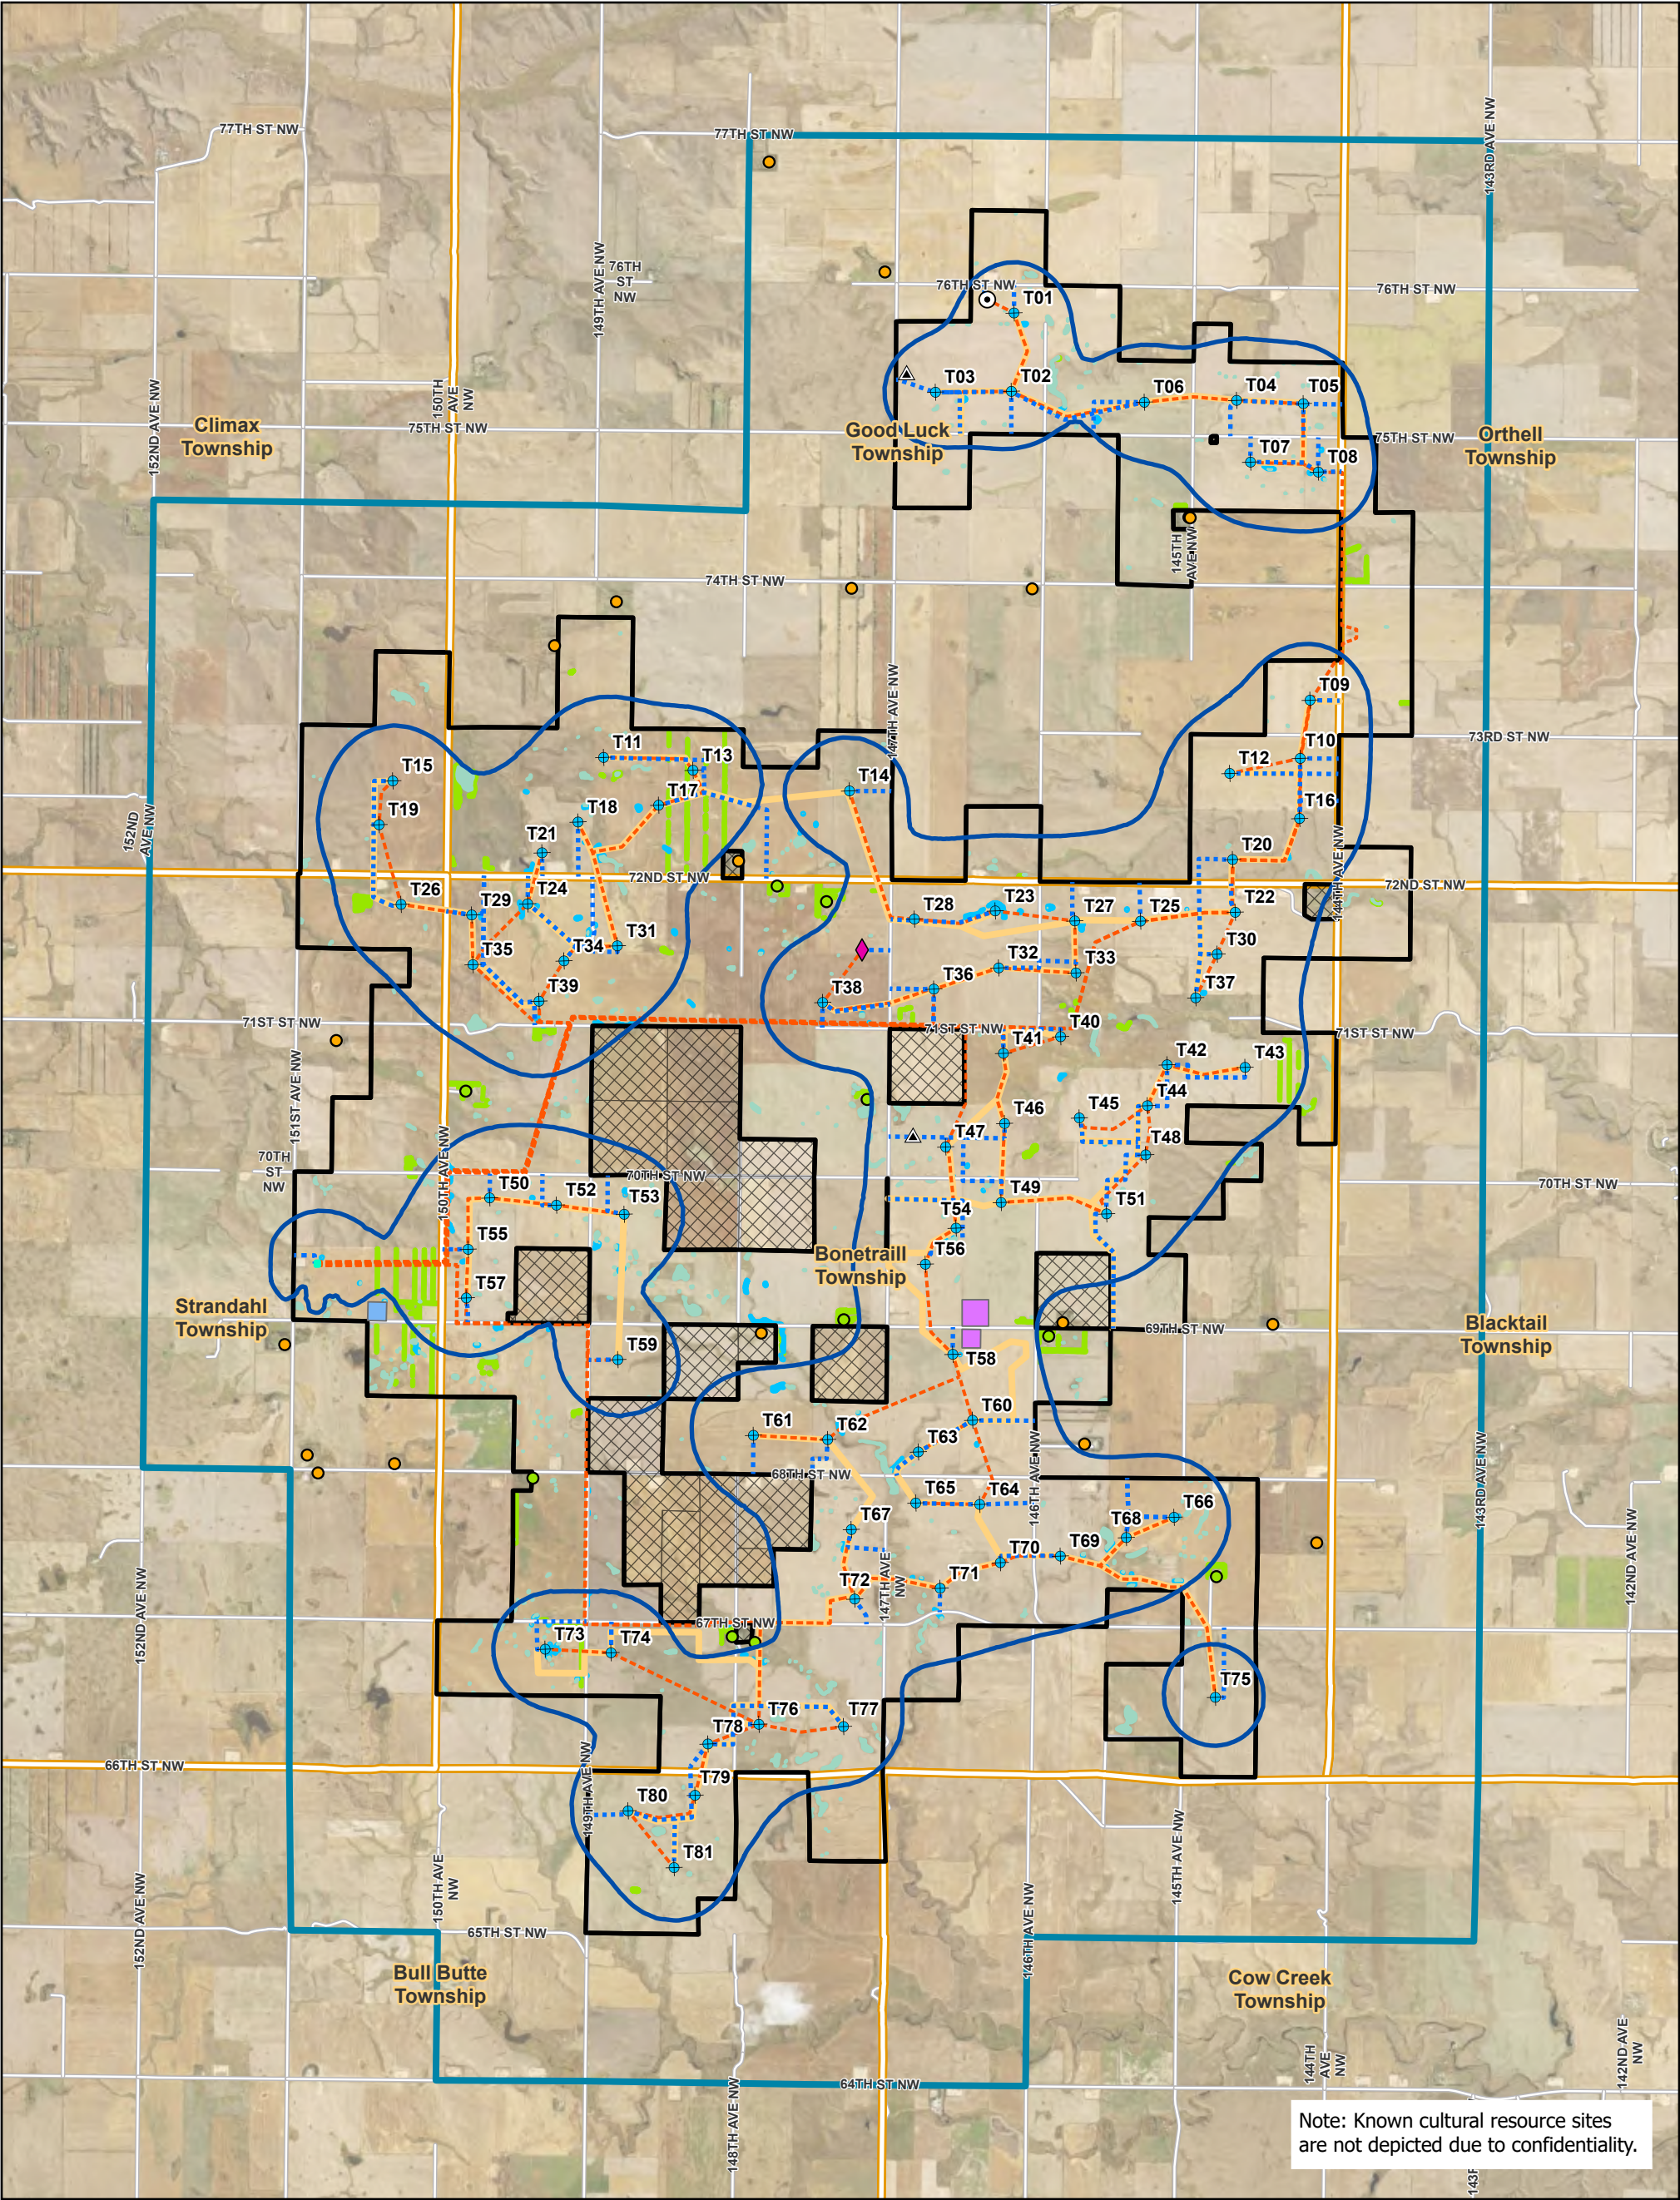

- Preliminary Project Facilities**
- Turbine*
 - ADLS Tower
 - Met Lidar
 - Met Tower
 - Access Road
 - Underground Collection/Communication Line
 - Crane Path
 - O&M Facility
 - Project Substation
 - Temporary Laydown Yard
- *Facilities not to scale

- Nonparticipating Occupied Residence
 - Participating Occupied Residence
 - Project Area
 - Study Area
 - 45 dBA Sound Level Isoline
 - Nonparticipating Property
 - Civil Township
 - County/Township Road
- Avoidance Areas**
- Delineated Wetlands
 - Wetland (NWI)
 - Woodland (Desktop)


Homestead Wind

Figure 4

Avoidance Areas


Coordinate System: NAD 1983 2011 StatePlane North Dakota North FIPS 3301 Ftl
Projection: Lambert Conformal Conic
Datum: NAD 1983 2011
False Easting: 1,968,503.9370
False Northing: 0.0000
Units: Foot

9/15/2026

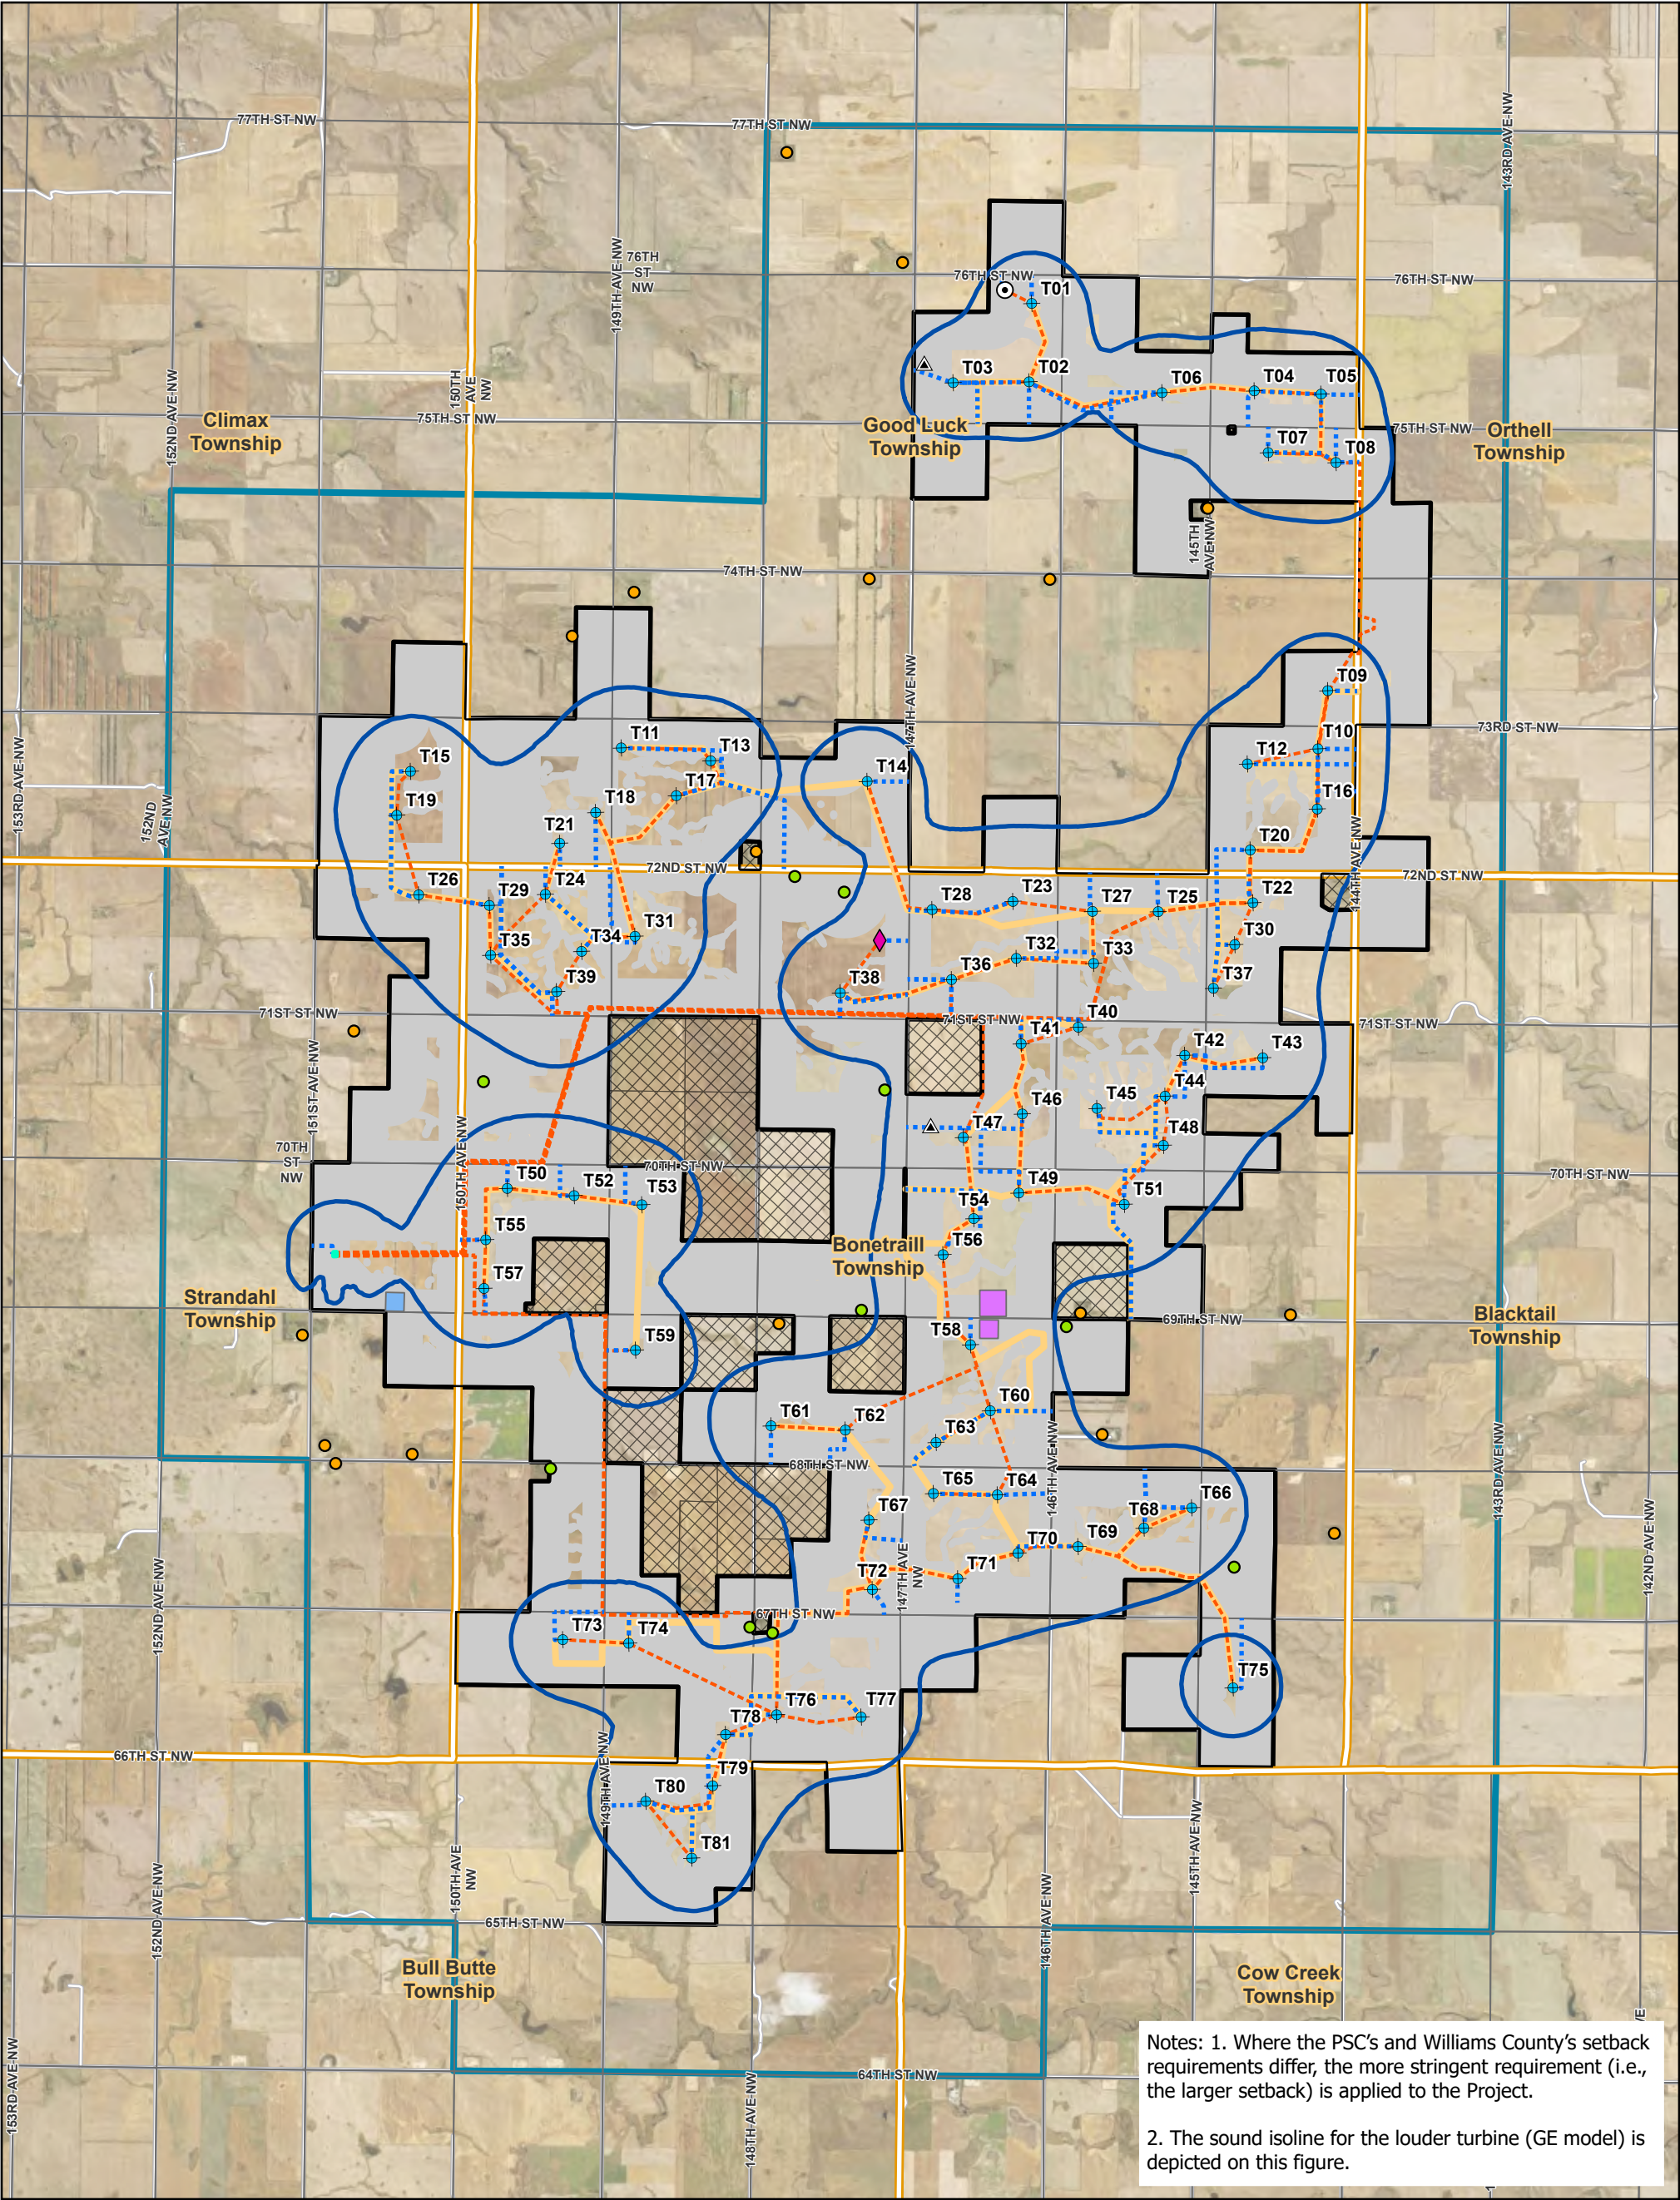

Notes: 1. Where the PSC's and Williams County's setback requirements differ, the more stringent requirement (i.e., the larger setback) is applied to the Project.

2. The sound isoline for the louder turbine (GE model) is depicted on this figure.

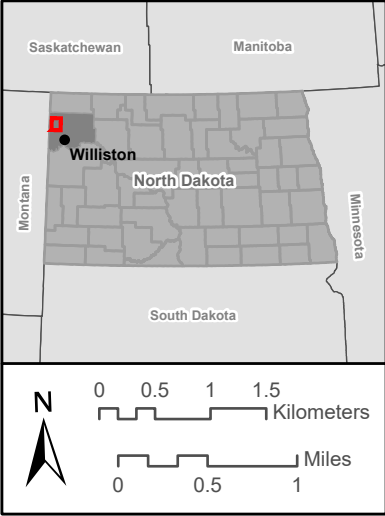

- Preliminary Project Facilities**

 - Turbine*
 - ADLS Tower
 - Met Lidar
 - Met Tower
 - Access Road
 - Underground Collection/Communication Line
 - Crane Path
 - O&M Facility
 - Project Substation
 - Temporary Laydown Yard

*Facilities not to scale

- Nonparticipating Occupied Residence
- Participating Occupied Residence
- Project Area
- Nonparticipating Property
- Study Area
- PSC and Williams County Setbacks
- Section
- Civil Township
- 45 dBA Sound Level Isolines
- County/Township Road

Homestead Wind
Figure 5
Constraints Map



Coordinate System: NAD 1983 2011 StatePlane North Dakota North FIPS 3301 Ftl
Projection: Lambert Conformal Conic
Datum: NAD 1983 2011
False Easting: 1,968,503.9370
False Northing: 0.0000
Units: Foot

9/15/2026

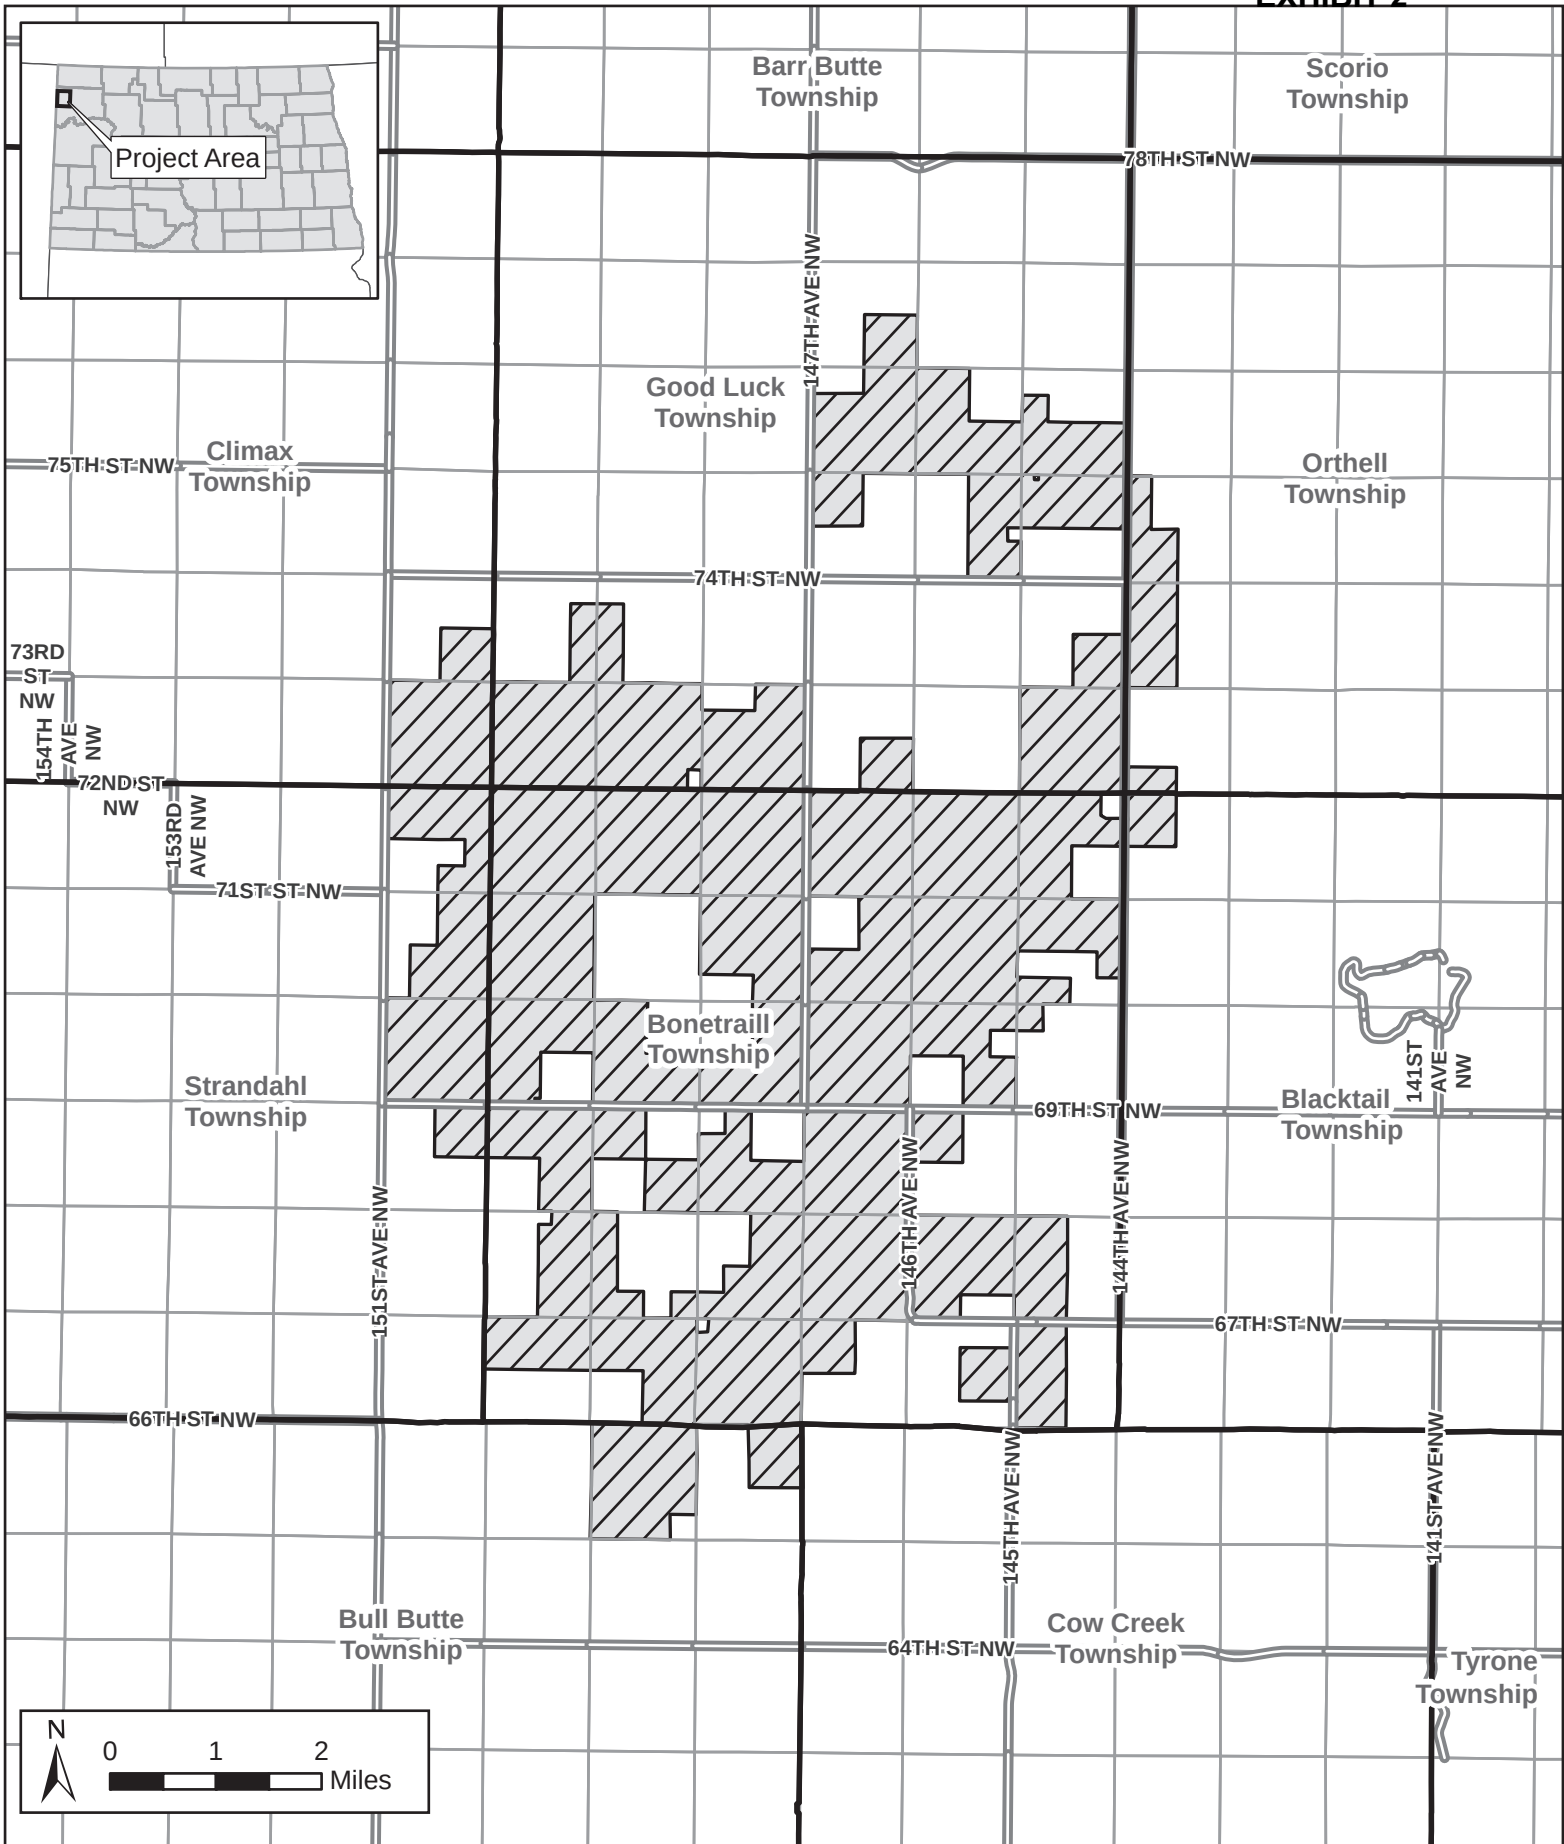


Figure 11
Homestead Wind Project
Williams County, North Dakota

