
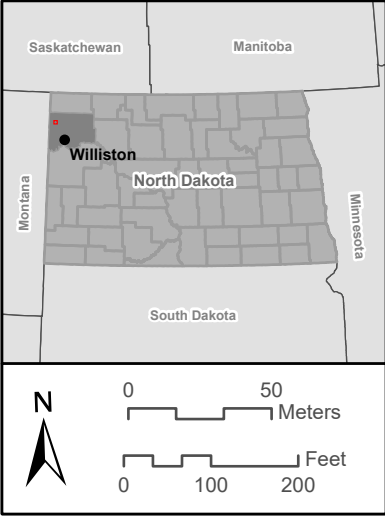


Exhibit 3

Tree and Shrub Clearing Request Figure

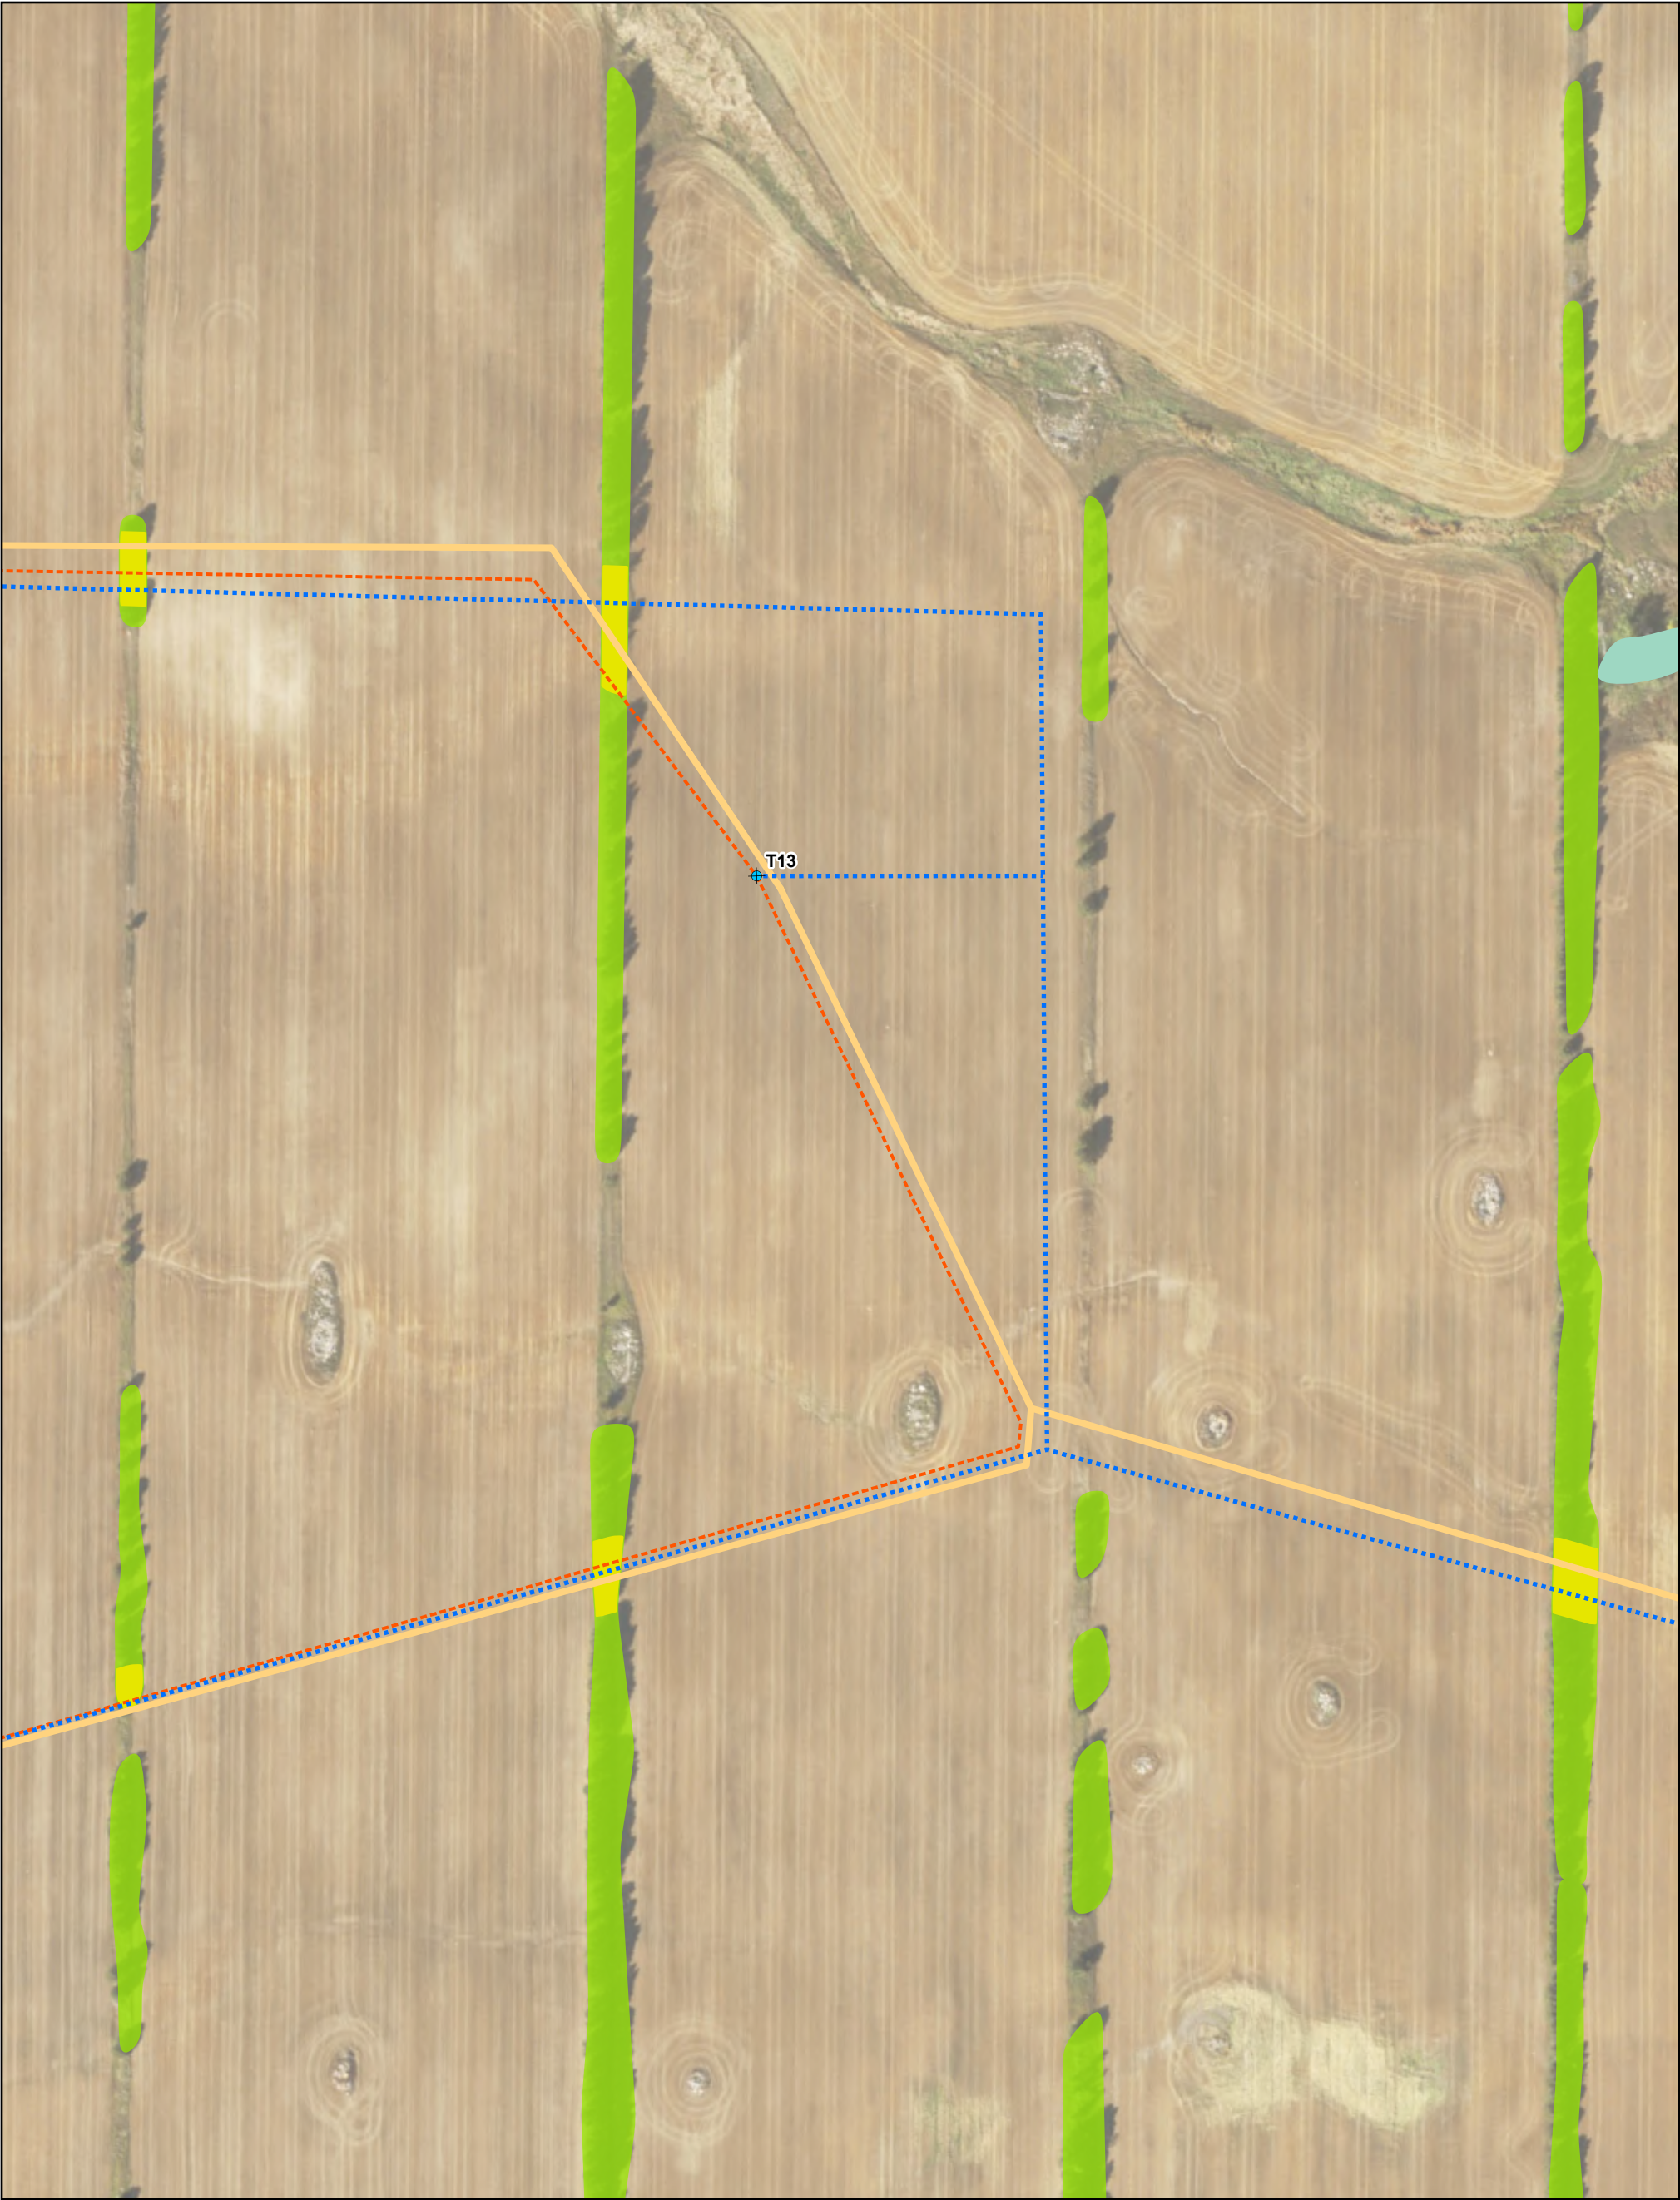

- Preliminary Project Facilities**
- Turbine*
 - Access Road
 - Underground Collection/Communication Line
 - Crane Path

- Woodland Clearing (100ft Corridor)
- Wetland (NWI)
- Woodland (Desktop)

*Facilities not to scale

Homestead Wind Woodland Crossing Areas



Coordinate System: NAD 1983 2011 StatePlane North Dakota North FIPS 3301 Ftl
Projection: Lambert Conformal Conic
Datum: NAD 1983 2011
False Easting: 1,968,503.9370
False Northing: 0.0000
Units: Foot

9/14/2026

Y:\GIS\Projects\HOM_Homestead\APRX\Permitting\HOM_State_Permitt\HOM_PSC_CSC_Permitt_maps_for_hearing.aprx